REVISION DATE	R/W PROJECT NUMBER 5110-02-21	SHEET NUMBER
	FEDERAL PROJECT NUMBER BRF 099(17)	4.1

PLAT OF RIGHT OF WAY REQUIRED FOR

READSTOWN – VIOLA ROAD (VIOLA BRIDGE)

S.T.H. 131 VERNON COUNTY

SCALE 0 50 100 Ft. DATE 9-19-79

CONSTRUCTION PROJECT NUMBER

BEARING ORIENTATION AND GRID CONVERSION

COORDINATES AND RIGHT OF WAY PLAT BEARINGS ARE ORIENTED TO THE WISCONSIN COORDINATE SYSTEM WITH 0 DEGREES, 0 MINUTES, 0 SECONDS BEING GRID NORTH. THE DIFFERENCE BETWEEN PROJECT PLAT BEARINGS REPRESENT PLANE ANGLES IN DEGREES, MINUTES AND SECONDS TO THE NEAREST SECOND. R/W PLAT DISTANCES ARE GROUND LENGTHS UNLESS OTHERWISE NOTED AND MAY BE CONVERTED TO GRID LENGTHS BY MULTIPLYING PLAT DISTANCES BY 0.99989650

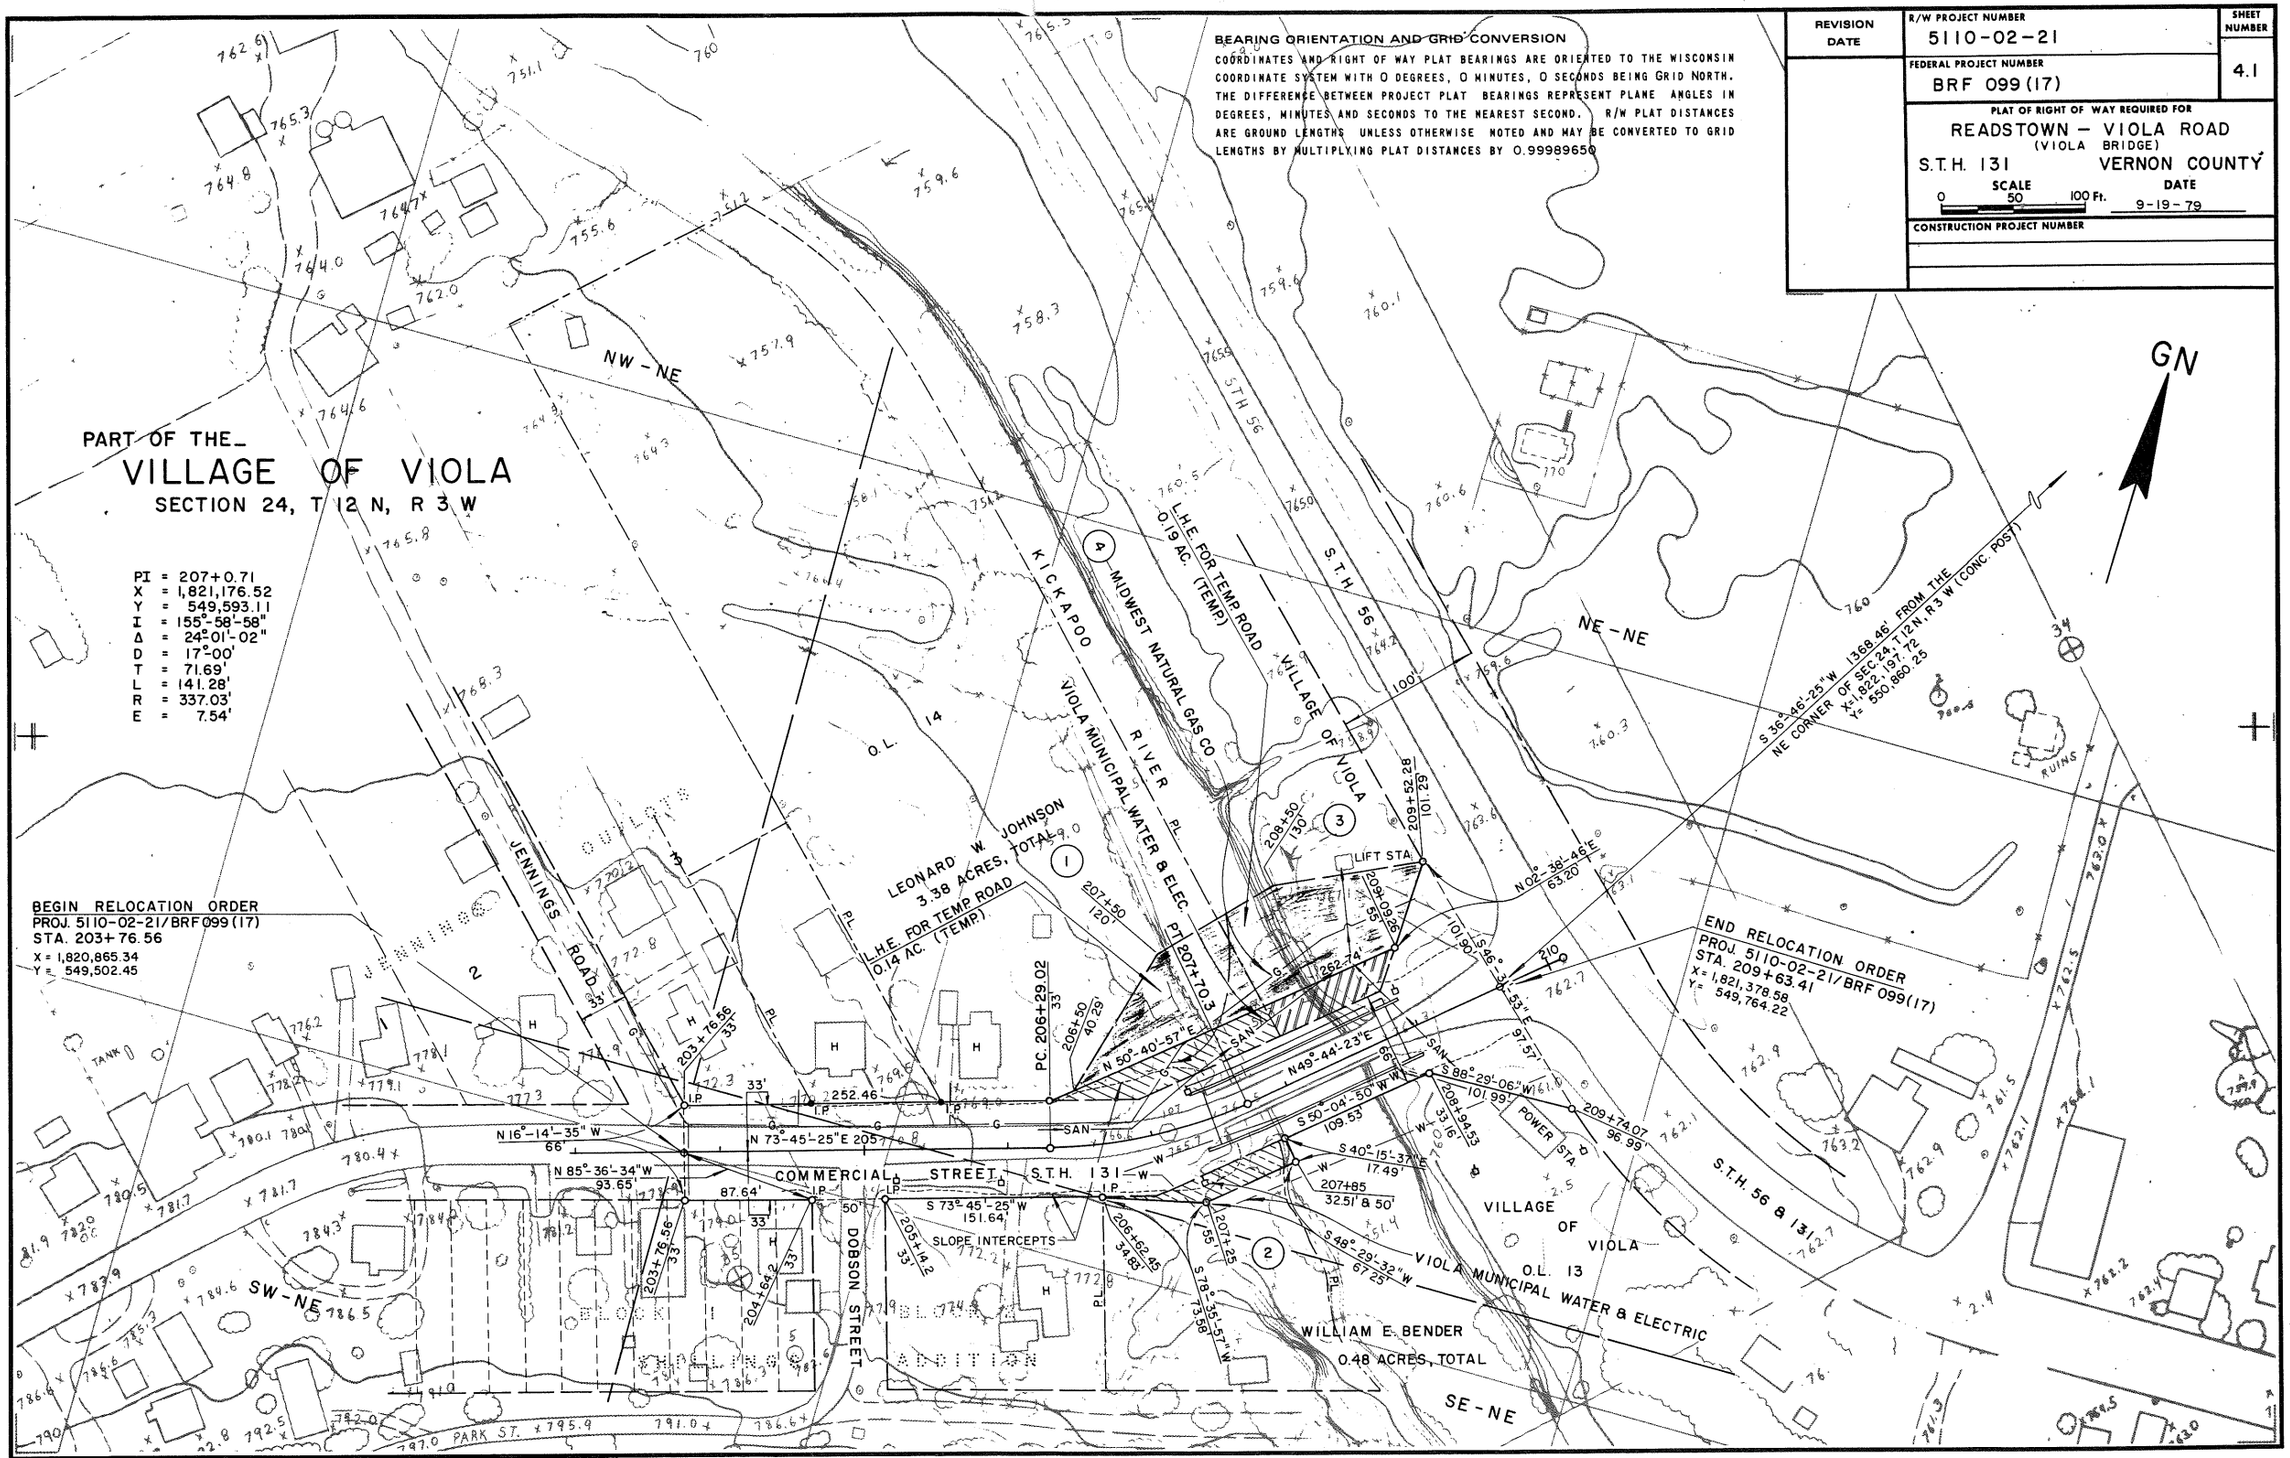

SCHEDULE OF LANDS AND INTERESTS REQUIRED									
PARCEL NUMBER	SHEET NUMBER	OWNER	INTEREST	L.H.E. ACRES	ACRES REQUIRED			TOTAL* REMAINING ACRES	OPERATIONS PROJECT I.D.
					NEW	EXIST	TOTAL		
1	4.1	LEONARD W. JOHNSON	FEE & L.H.E.	0.14	0.07		0.07	3.31	5110-2-21
2	"	WILLIAM E. BENDER	FEE SIMPLE		0.04		0.04	0.44	"
3	"	VILLAGE OF VIOLA	FEE & L.H.E.	0.19	0.05		0.05		"
4	"	MIDWEST NATURAL GAS CO	RELEASE OF RIGHTS						5110-2-40

R W PROJECT NUMBER	SHEET NUMBER	TOTAL SHEETS
5110-02-21		
FEDERAL PROJECT NUMBER BRF 099(17)	4.0	

PLAT OF RIGHT OF WAY REQUIRED FOR

READSTOWN – VIOLA ROAD (VIOLA BRIDGE)

S.T.H. 131 VERNON COUNTY

CONSTRUCTION PROJECT NUMBER

GN

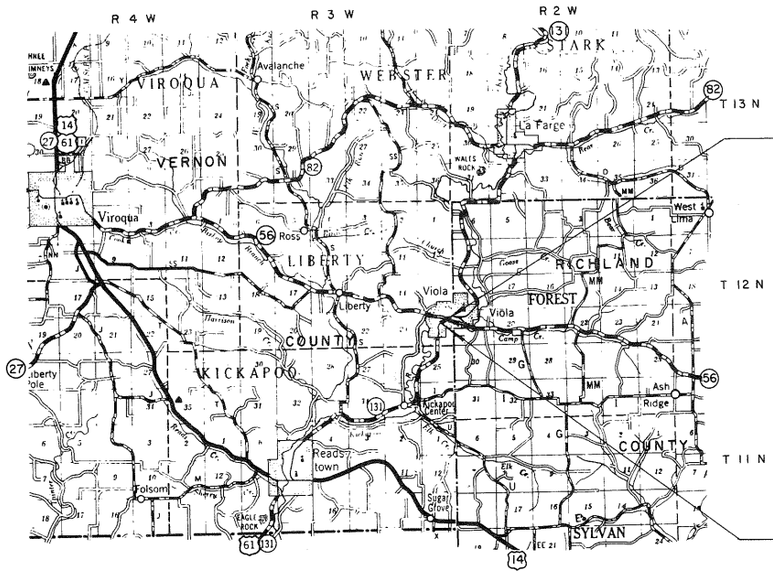

END RELOCATION ORDER
PROJ. 5110-02-21/BRF 099(17)
STA. 209+63.41
X = 1,821,378.58
Y = 549,764.22
S 36°-46'-25"W 1368.46 FEET FROM THE NORTHEAST CORNER OF SECTION 24, T12 N, R 3 W.

BEGIN RELOCATION ORDER
PROJ. 5110-02-21/BRF 099(17)
STA. 203+76.56
X = 1,820,865.34
Y = 549,502.45
N 85°-36'-34"W 93.65 FEET FROM THE NORTHEAST CORNER OF BLOCK 1, SHILLINGS ADDITION, VILLAGE OF VIOLA.

PROJECT LOCATION

SCALE 0 1 2 4 MILES

TOTAL NET CENTERLINE LENGTH = 0.111 MILES

ALL COORDINATES SHOWN ON THIS PLAN ARE REFERENCED TO THE WISCONSIN COORDINATE SYSTEM, SOUTH ZONE.

REVISION DATE	STATE OF WISCONSIN DEPARTMENT OF TRANSPORTATION
	Approved Date 9-19-79 T R Kinney District Transportation Director
	Approved Date 9/21/79 D. J. Muller Director Bureau of Real Estate
	U.S. DEPARTMENT OF TRANSPORTATION FEDERAL HIGHWAY ADMINISTRATION REGION 5 WISCONSIN DIVISION
	Approved Date _____ Division Administrator