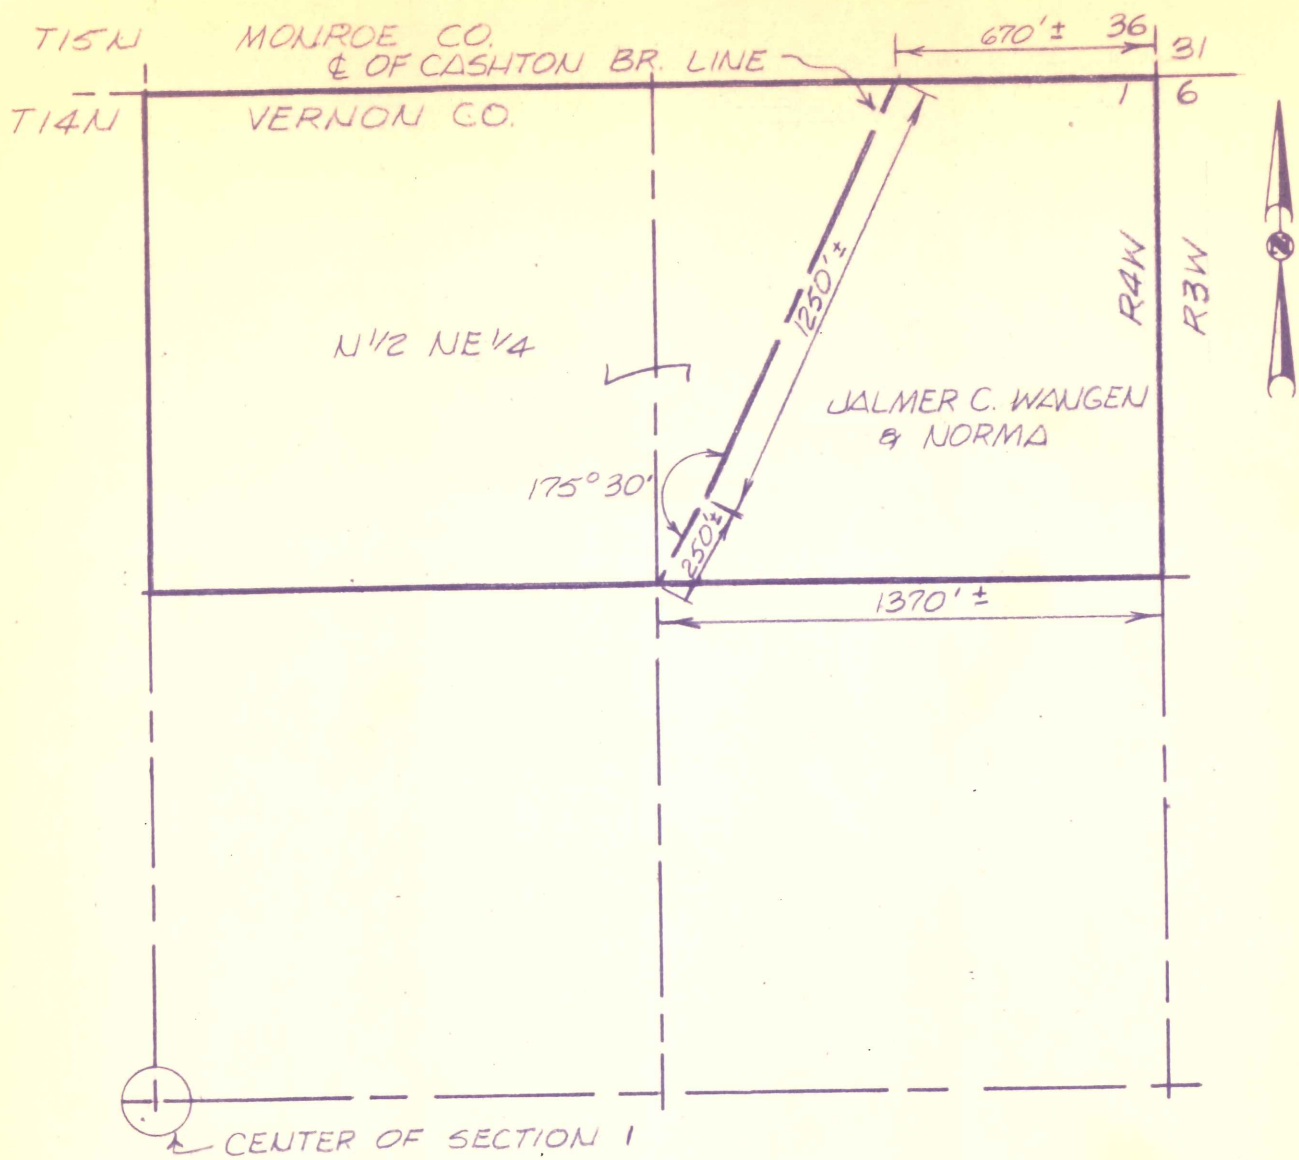

Exibit "A"

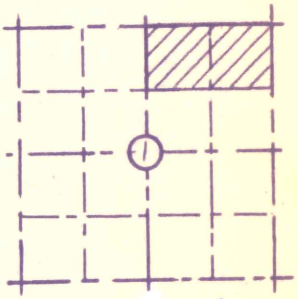

PHOTO NO. BII-2BB-140 DESIGN FILE NO. 4-1466 P.L. NO. WB-183-1-22

			SCALE 1" = 500'	DR. BY	RHF	DATE	4-28-66	ENGINEERING & CONSTRUCTION DIV. OMAHA, NEBRASKA				
			DWG. STATUS	CHK'D BY	CHK'D DATE	APPROVED BY	APPROVED DATE	APPROVED BY	APPROVED DATE	APPROVED BY	APPROVED DATE	CASHTON BRANCH LINE CROSSING THE N1/2, NE1/4 SECTION 1 - T14N - R4W VERNON CO., WISCONSIN
			PREL'Y									
			BID	IRL	5-9-66	[illegible]	R					
REVISED	BY	APD	CONSTR.									P. O. 42 W. O. 4170 1966 CONSTR.

Northern Natural Gas Company

DWG. NO. P1-81

STANDARD BLUE PRINT, OMAHA 122363