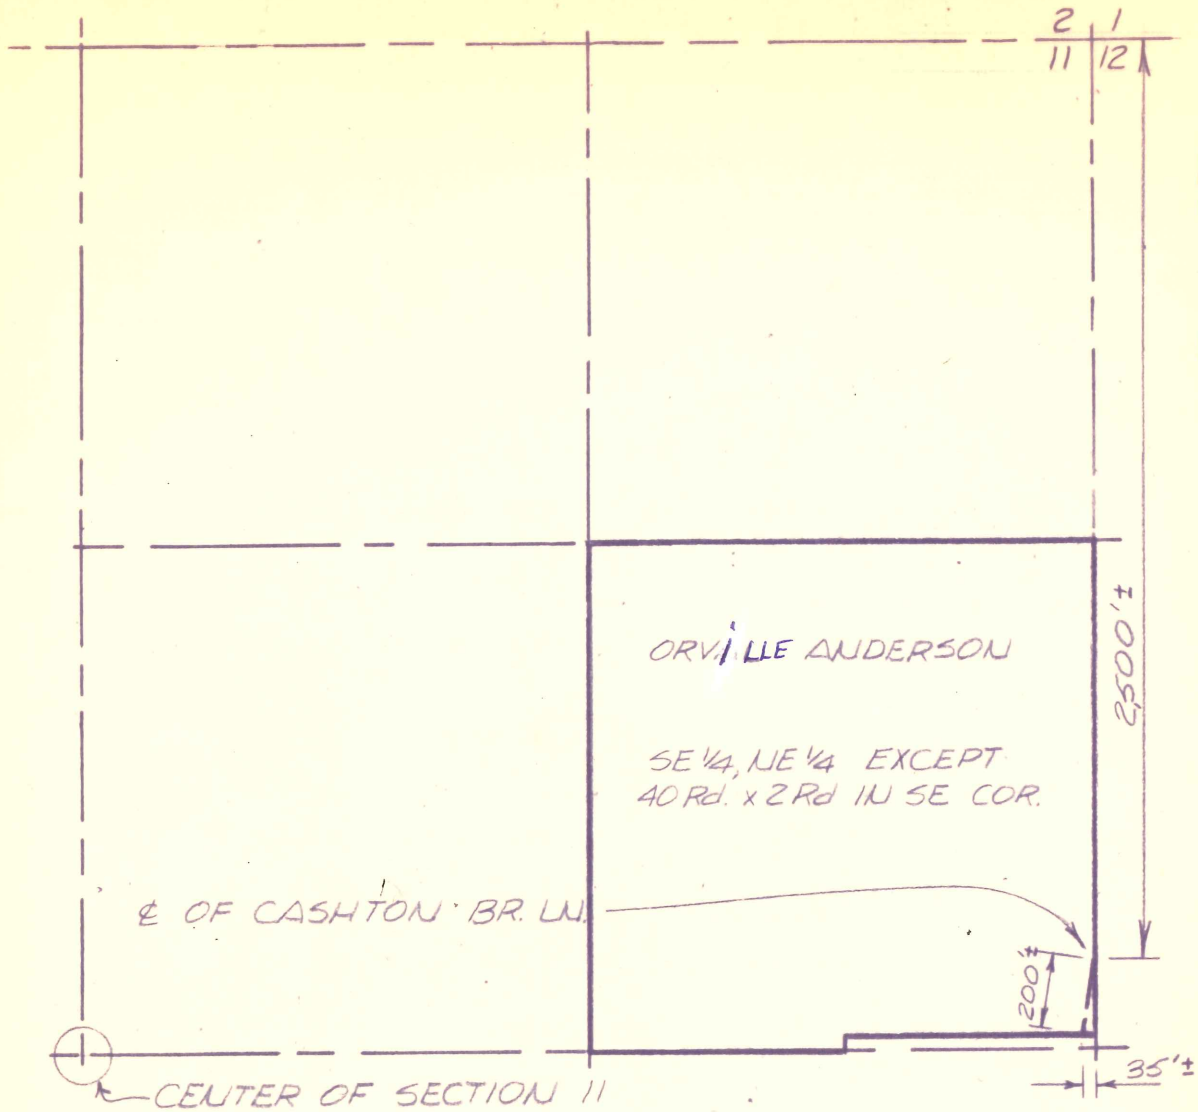

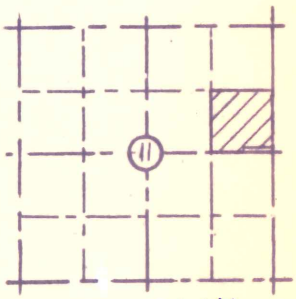

PHOTO NO. BII-2B8-138 DESIGN FILE NO. 4-1466 P.L. NO. WB-183-1-14

			SCALE 1" = 500'	DR. BY RHF		DATE 5-9-66						ENGINEERING & CONSTRUCTION DIV. OMAHA, NEBRASKA	Northern Natural Gas Company
			DWG. STATUS	CHK'D		APPROVED						CASHTON BRANCH LINE CROSSING THE SE 1/4, NE 1/4 SECTION 11-T14N-R4W VERNON CO., WISCONSIN	
				BY	DATE	BY	DATE	BY	DATE	BY	DATE		
			PREL'Y										
			BID	IRL	5-9-66								DWG. NO. PI-72
REVISED	BY	APD	CONSTR.									P. O. 42 W. O. 4170 1966 CONSTR.	

STANDARD BLUE PRINT, OMAHA 122363