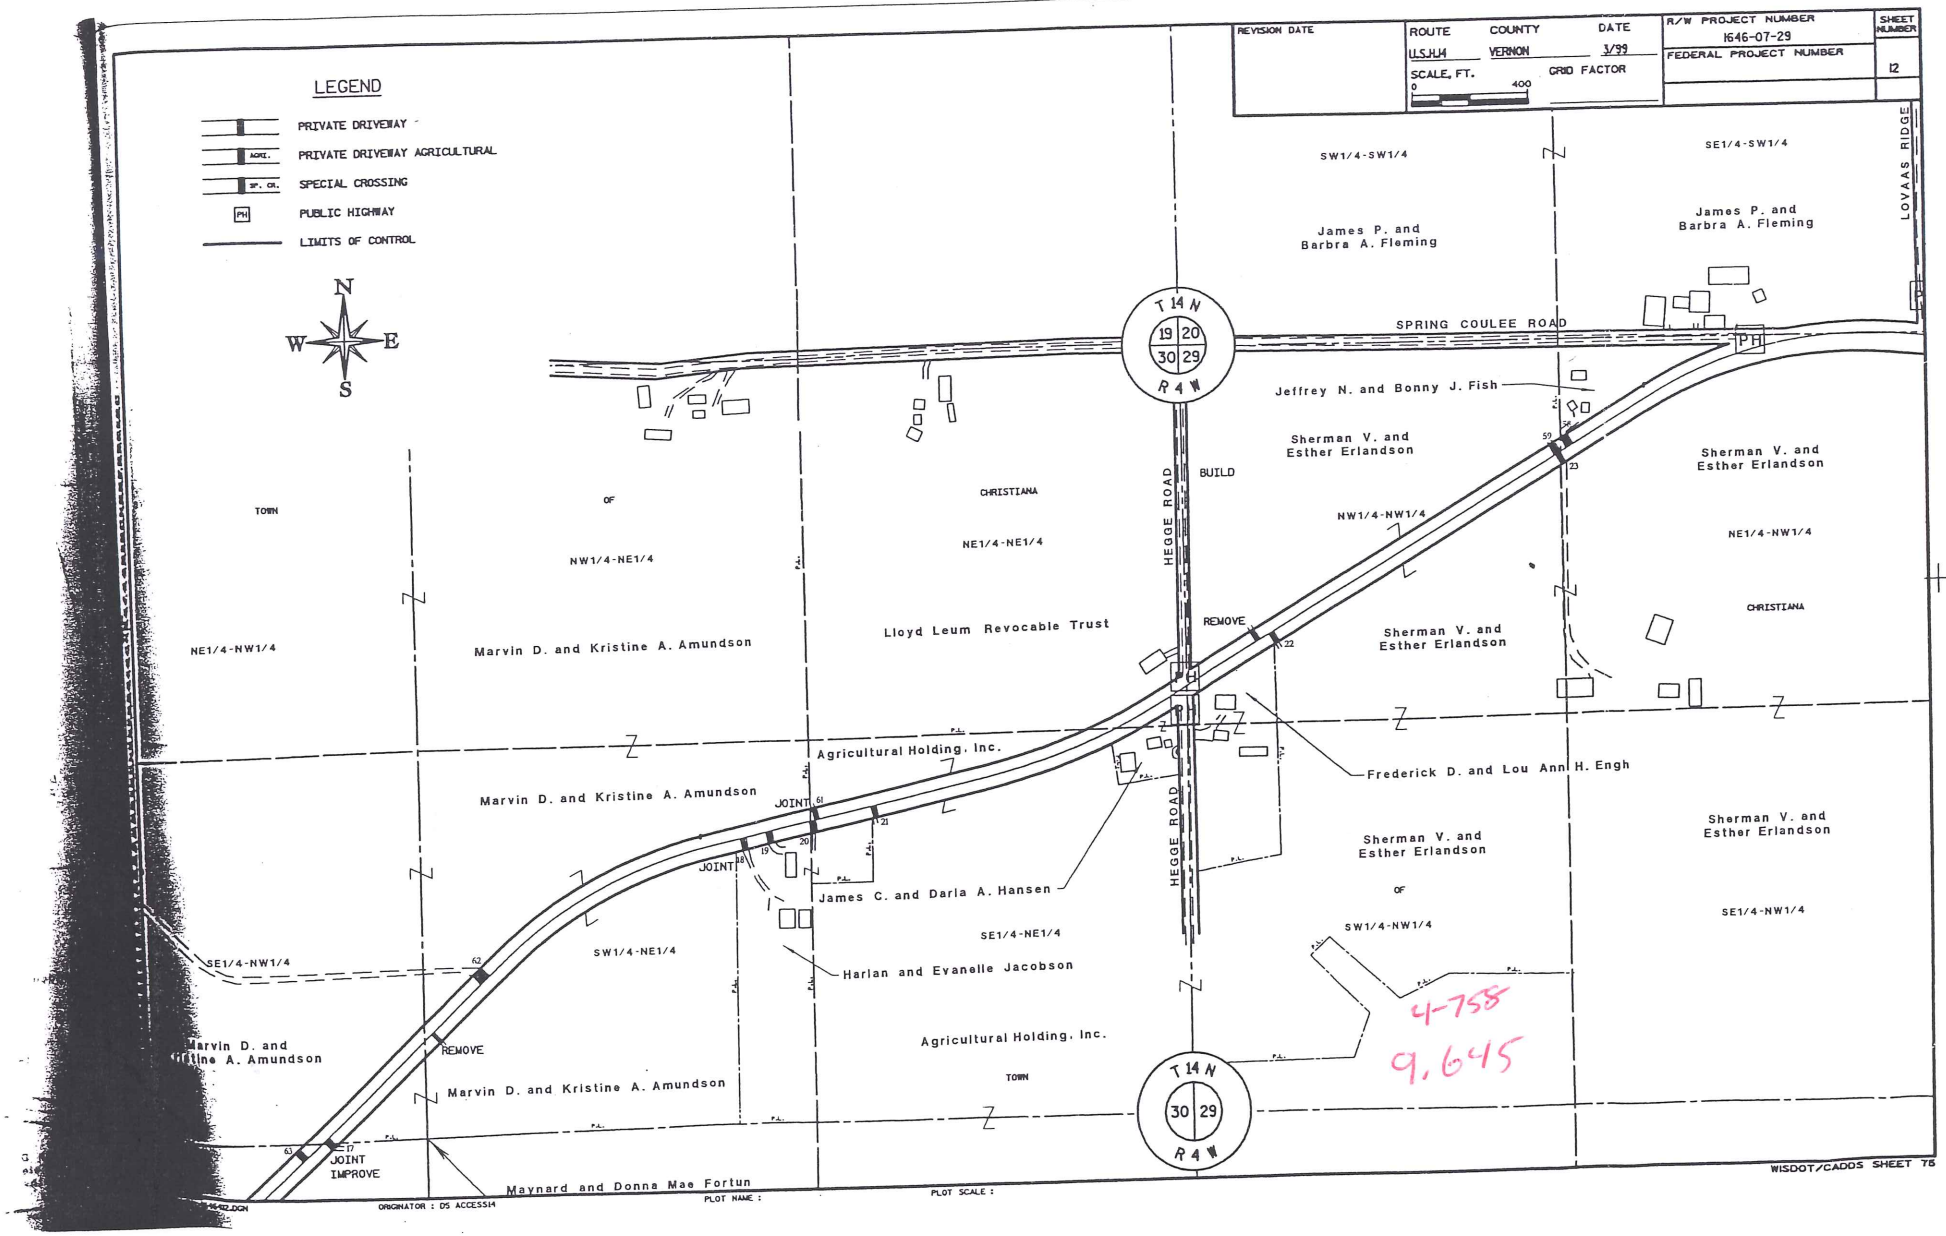REVISION DATE	ROUTE	COUNTY	DATE	R/W PROJECT NUMBER	SHEET NUMBER
	U.S.HW4	VERNON	3/99	1646-07-29	12
	SCALE, FT. 0 400	GRID FACTOR		FEDERAL PROJECT NUMBER