PLAT OF SURVEY

SHEET 1 OF 2

FOR: EDELWEISS ENTERPRISE LTD.
c/o STEVE ROELLI

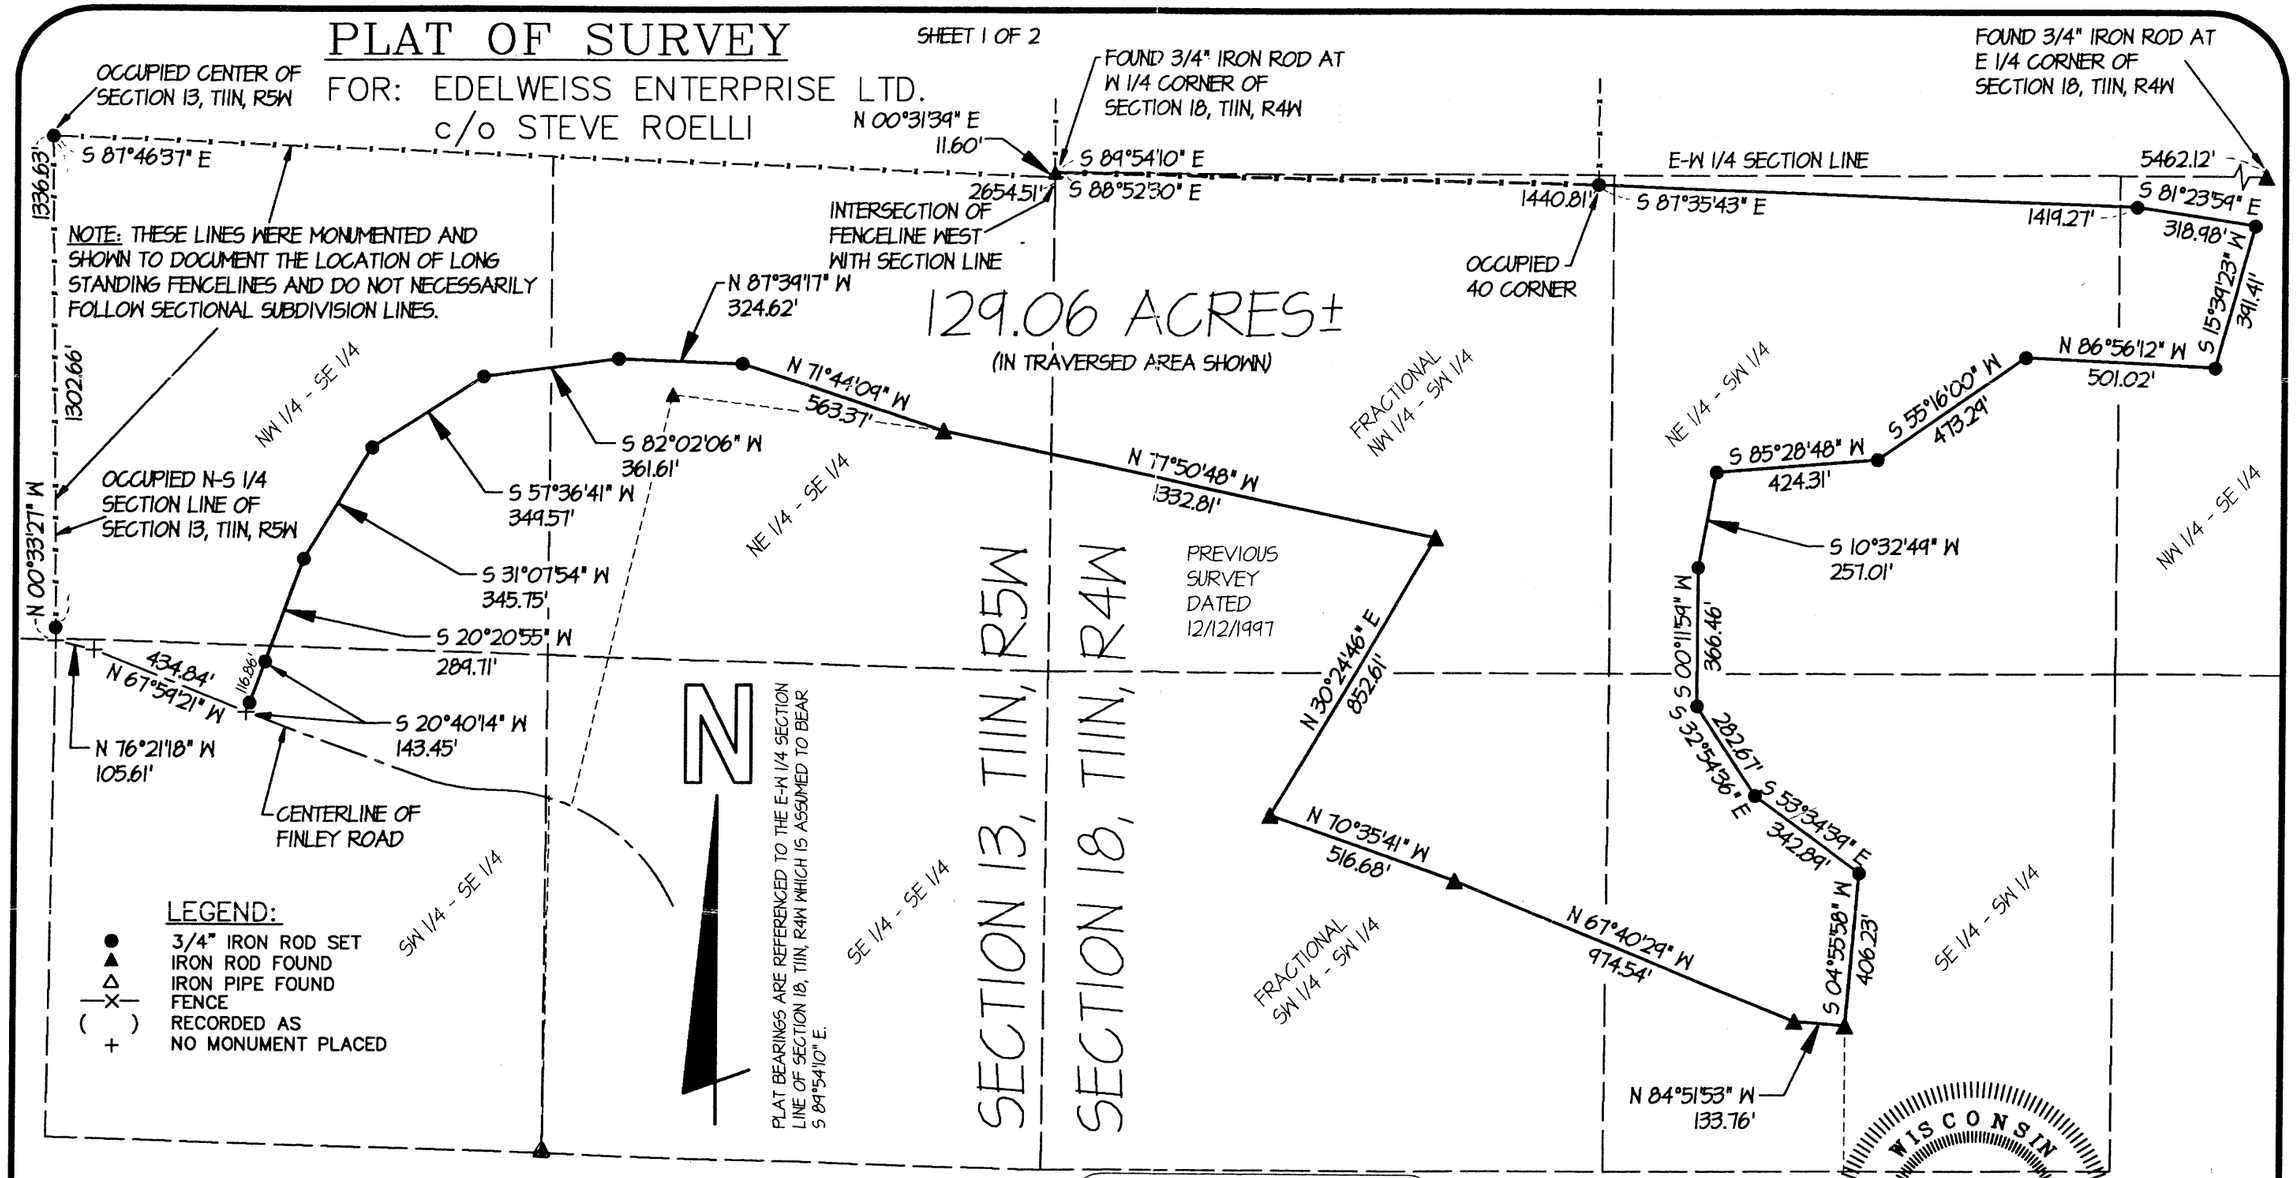

OFFICE DATA:	
JOB I.D.	98S-49
SURVEY CREW:	ML SR
FIELD BOOK NO.:	97-7
DWG. STORED:	VERS13EP
DRAWN BY:	ML
DRAWING NO.:	<DIR>98S-49.DWG
DATA FILE NO.:	<DIR>98S-49.DAT

Michael R. LaRosa
3/10/1998

WISCONSIN
MICHAEL R. LaROSA
S-2259
Linden
Wisconsin
LAND SURVEYOR

SCHMIT ENGINEERING & SURVEYING
215 E. GRACE STREET – DODGEVILLE, WI. 53533
PHONE (608)-935-2721

JUN 8 1998

Plat of survey
For: Edelweiss Enterprise Ltd.
c/o Steve Roelli
Job #98s-49
Sheet 2 of 2

PARCEL DESCRIPTION:

That part of the Fractional NW 1/4 of the SW 1/4, Fractional SW 1/4 of the SW 1/4, NE 1/4 of the SW 1/4, SE 1/4 of the SW 1/4, and NW 1/4 of the SE 1/4 of Section 18, T11N, R4W and SW 1/4 of the SE 1/4, NW 1/4 of the SE 1/4, and NE 1/4 of the SE 1/4 of Section 13, T11N, R5W, all in Vernon County, Wisconsin, lying within the following described traverse, to wit:

Commencing at the W 1/4 CORNER of said Section 18; said point being the POINT OF BEGINNING; thence S 88° 52' 30" E, 1440.81' along an existing fenceline to an iron rod at an existing intersection of fencelines; thence S 87° 35' 43" E, 1419.27'; thence S 81° 23' 59" E, 318.98'; thence S 15° 39' 23" W, 391.41'; thence N 86° 56' 12" W, 501.02'; thence S 55° 16' 00" W, 473.29'; thence S 85° 28' 48" W, 424.31'; thence S 10° 32' 49" W, 257.01'; thence S 0° 11' 59" W, 366.46'; thence S 32° 54' 36" E, 282.67'; thence S 53° 34' 39" E, 342.89'; thence S 4° 55' 58" W, 406.23'; thence N 84° 51' 53" W, 133.76'; thence N 67° 40' 29" W, 974.54'; thence N 70° 35' 41" W, 516.68'; thence N 30° 24' 46" E, 852.61'; thence N 77° 50' 48" W, 1332.81'; thence N 71° 44' 09" W, 563.37'; thence N 87° 39' 17" W, 324.62'; thence S 82° 02' 06" W, 361.61'; thence S 57° 36' 41" W, 349.57'; thence S 31° 07' 54" W, 345.75'; thence S 20° 20' 55" W, 289.71'; thence S 20° 40' 14" W, 143.45' to the centerline of Finley Road; thence N 67° 59' 21" W, 434.84' to a point in said centerline; thence N 76° 21' 18" W, 105.61' to a point in the same; thence N 0° 33' 27" W, 1336.63' along an existing fenceline and the southerly extension thereof to an iron rod at an existing intersection of fencelines; thence S 87° 46' 37" E along an existing fenceline, 2654.51'; thence N 0° 31' 39" E, 11.60' to the POINT OF BEGINNING; said described traversed area containing 129.06 acres, more or less. Parcel is subject to an easement for Finley Road. Parcel is subject to any other easements of record and or usage.

SURVEYOR'S CERTIFICATE:

I hereby certify that I have made a survey according to the instructions and/or description furnished me and that the plat drawn is a correct representation of that survey to the best of my knowledge and belief.

Michael R. LaRosa 3/10/1998

Michael R. LaRosa RLS No. S-2259 date

c:\d\1998\98s-49\98s-49.des

WISCONSIN
MICHAEL R.
LaROSA
S-2259
Linden
Wisconsin
LAND SURVEYOR