Black Hawk Land Surveying
Curtis J. Cummer, RLS.
214 Melby St.
Westby, Wisconsin 54667
(608) 606 - 2046

Description for Craig Watson:

Located in part of the Southwest Quarter of the Southeast Quarter of Section Five, Township Eleven North, Range Four West, Town of Franklin, Vernon County, Wisconsin; bounded and described as follows:

Commencing at the South One-quarter corner of said Section 5; thence North 89°16'40" East, 866.03 feet, along the South line of the Southwest Quarter of the Southeast Quarter, to the point of beginning; thence North 01°19'27" East, 460.27 feet; thence North 28°36'24" East, 51.00 feet; thence North 89°16'40" East, 399.34 feet, to the East line of said Southwest Quarter of the Southeast Quarter; thence South 00°57'42" East, 504.44 feet, along said East line, to the Southeast corner of said Southwest Quarter of the Southeast Quarter; thence South 89°16'40" West, 442.86 feet, along the South line of said quarter-quarter, to the point of beginning.

The above described parcel contains 5.00 acres of land.

Subject to an easement for ingress and egress being 33.00 feet in width the centerline of which is described as follows:

Commencing at the South One-quarter corner of said Section 5; thence North 89°16'40 East, 1099.43 feet, along the South line of the Southwest Quarter of the Southeast Quarter, to the point of beginning; thence North 09°55'02" East, 84.35 feet; thence North 30°06'21" East, 283.35 feet; thence North 00°22'23" East, 178.25 feet, to the North line of the above described parcel and the point of termination.

I, Curtis J. Cummer, Registered Land Surveyor, do hereby certify that by order of Craig Watson, owner of said land, I have surveyed, divided and mapped the property depicted hereon, and is a true and correct representation thereof to the best of my knowledge and belief.

WISCONSIN
CURTIS J. CUMMER
S-2377
WESTBY, WI
LAND SURVEYOR

12/17/09

Plat of Survey
for
Craig Watson

Located in the Southwest Quarter of the Southeast Quarter of Section Five (5), Township Eleven (11) North, Range Four (4) West, Town of Franklin, Vernon County, Wisconsin.

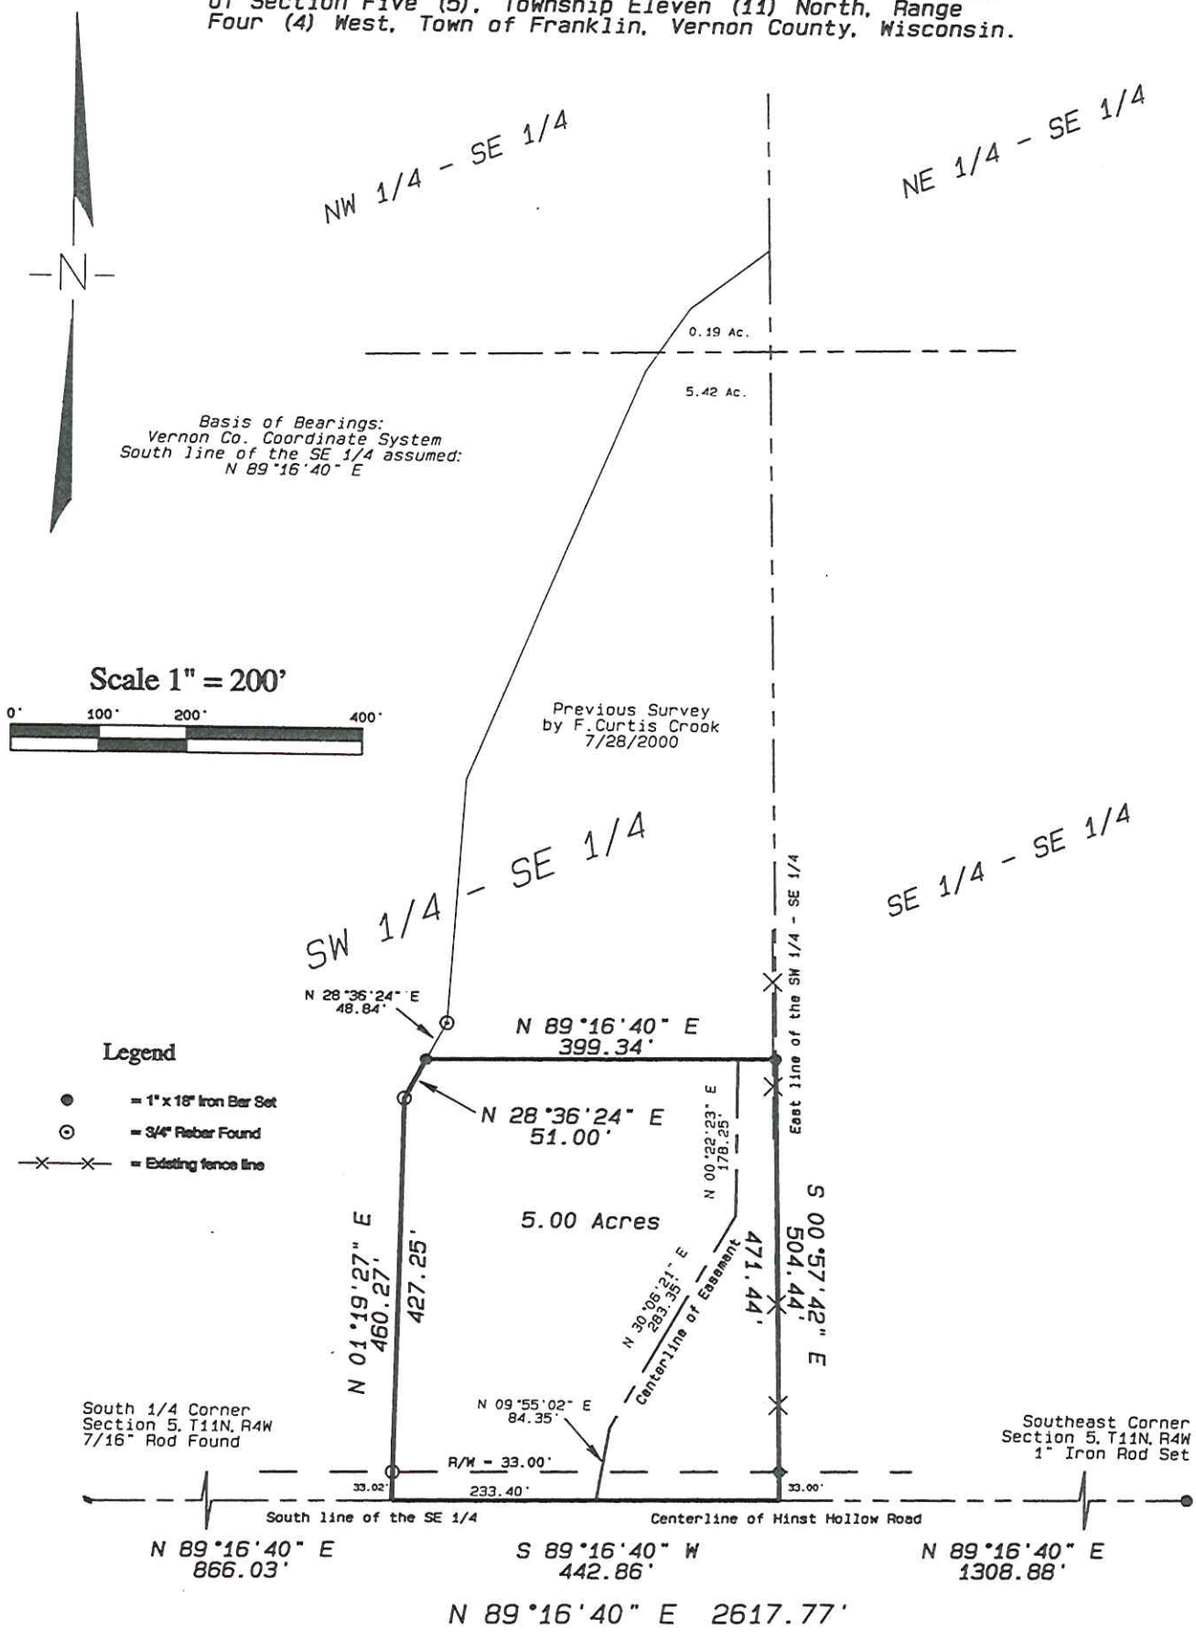

WISCONSIN
CURTIS J. CUMMER
S-2377
WESTBY, WI
LAND SURVEYOR

12/7/09

Black Hawk Land Surveying

Curtis J. Cummer, RLS.
214 Melby St.
Westby, Wisconsin 54667
(608) 634 - 4850

December 7, 2009
Drw. By: CJC

J.N. 506
Sheet 1 of 2