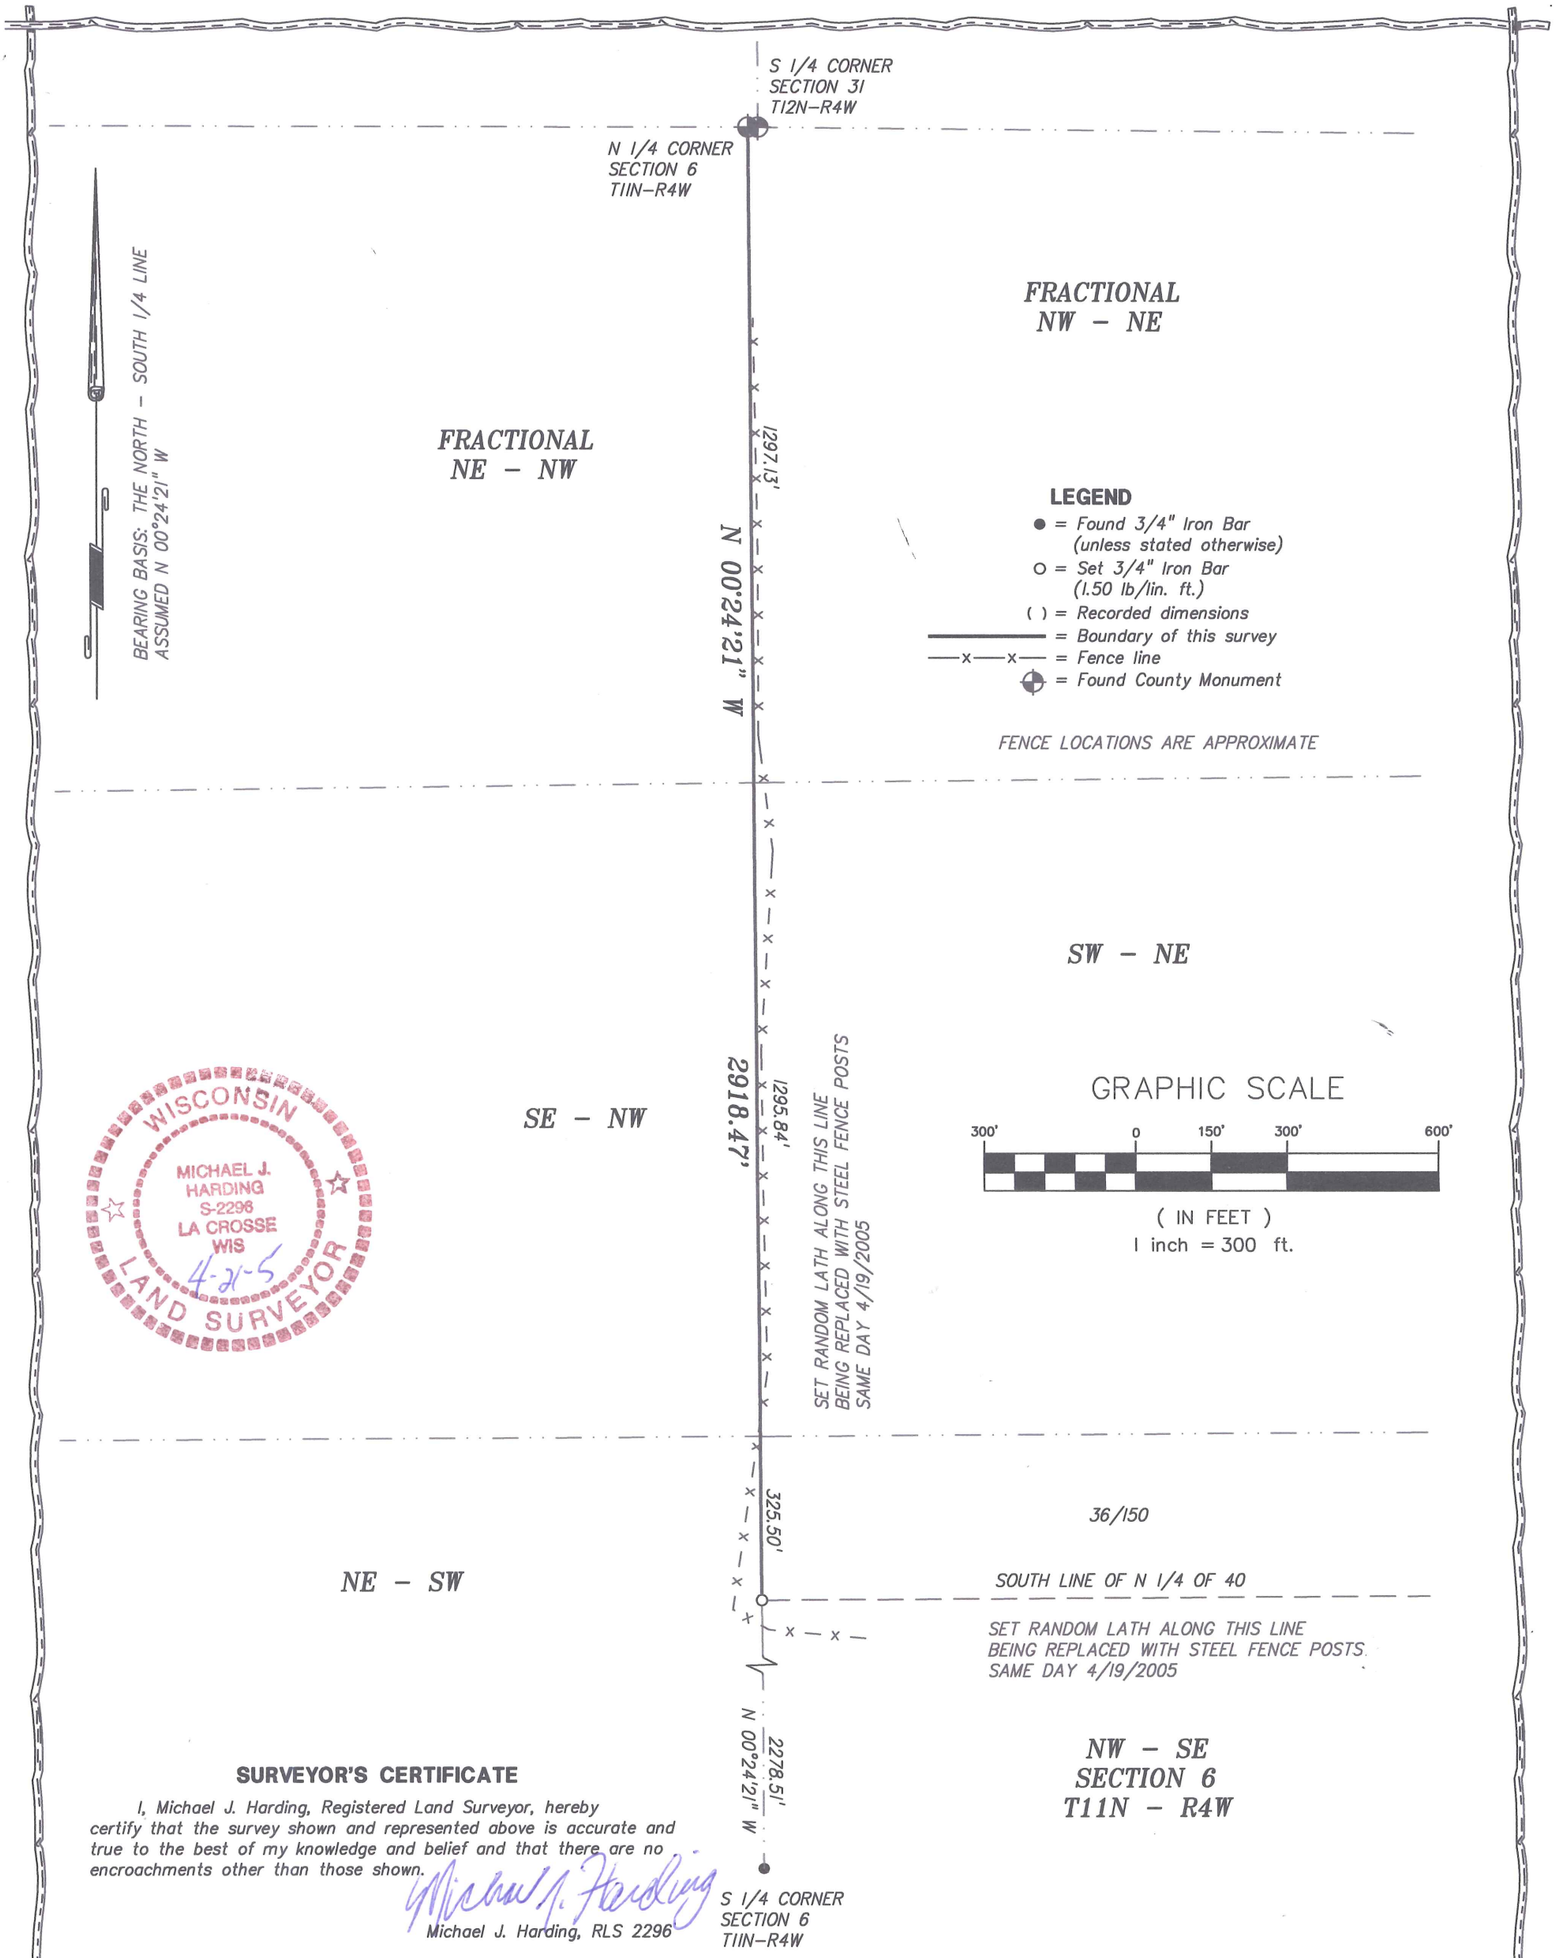

SURVEYOR'S CERTIFICATE

I, Michael J. Harding, Registered Land Surveyor, hereby certify that the survey shown and represented above is accurate and true to the best of my knowledge and belief and that there are no encroachments other than those shown.

Michael J. Harding

Michael J. Harding, RLS 2296

SURVEY FOR

DENNIS FLYNN

LOCATED IN SECTION 6,
T11N - R4W, TOWN OF FRANKLIN
VERNON COUNTY, WISCONSIN
MONUMENT ROCK ROAD

DRAWN BY:	DATE:
JS, MH	4-21-05
REVISED BY:	DATE:
SCALE: 1" = 300'	

SHEET 1 OF 1 | PROJECT NO.: S-4735A | FIELD CREW: MH-RC

COULEE REGION LAND SURVEYORS, INC.
917 SO. 4TH STREET - P.O. BOX 1954
LA CROSSE, WISCONSIN 54601
PHONE (608) 784-1614 FAX (608) 784-1408