JAN 19 2000

PLAT OF SURVEY

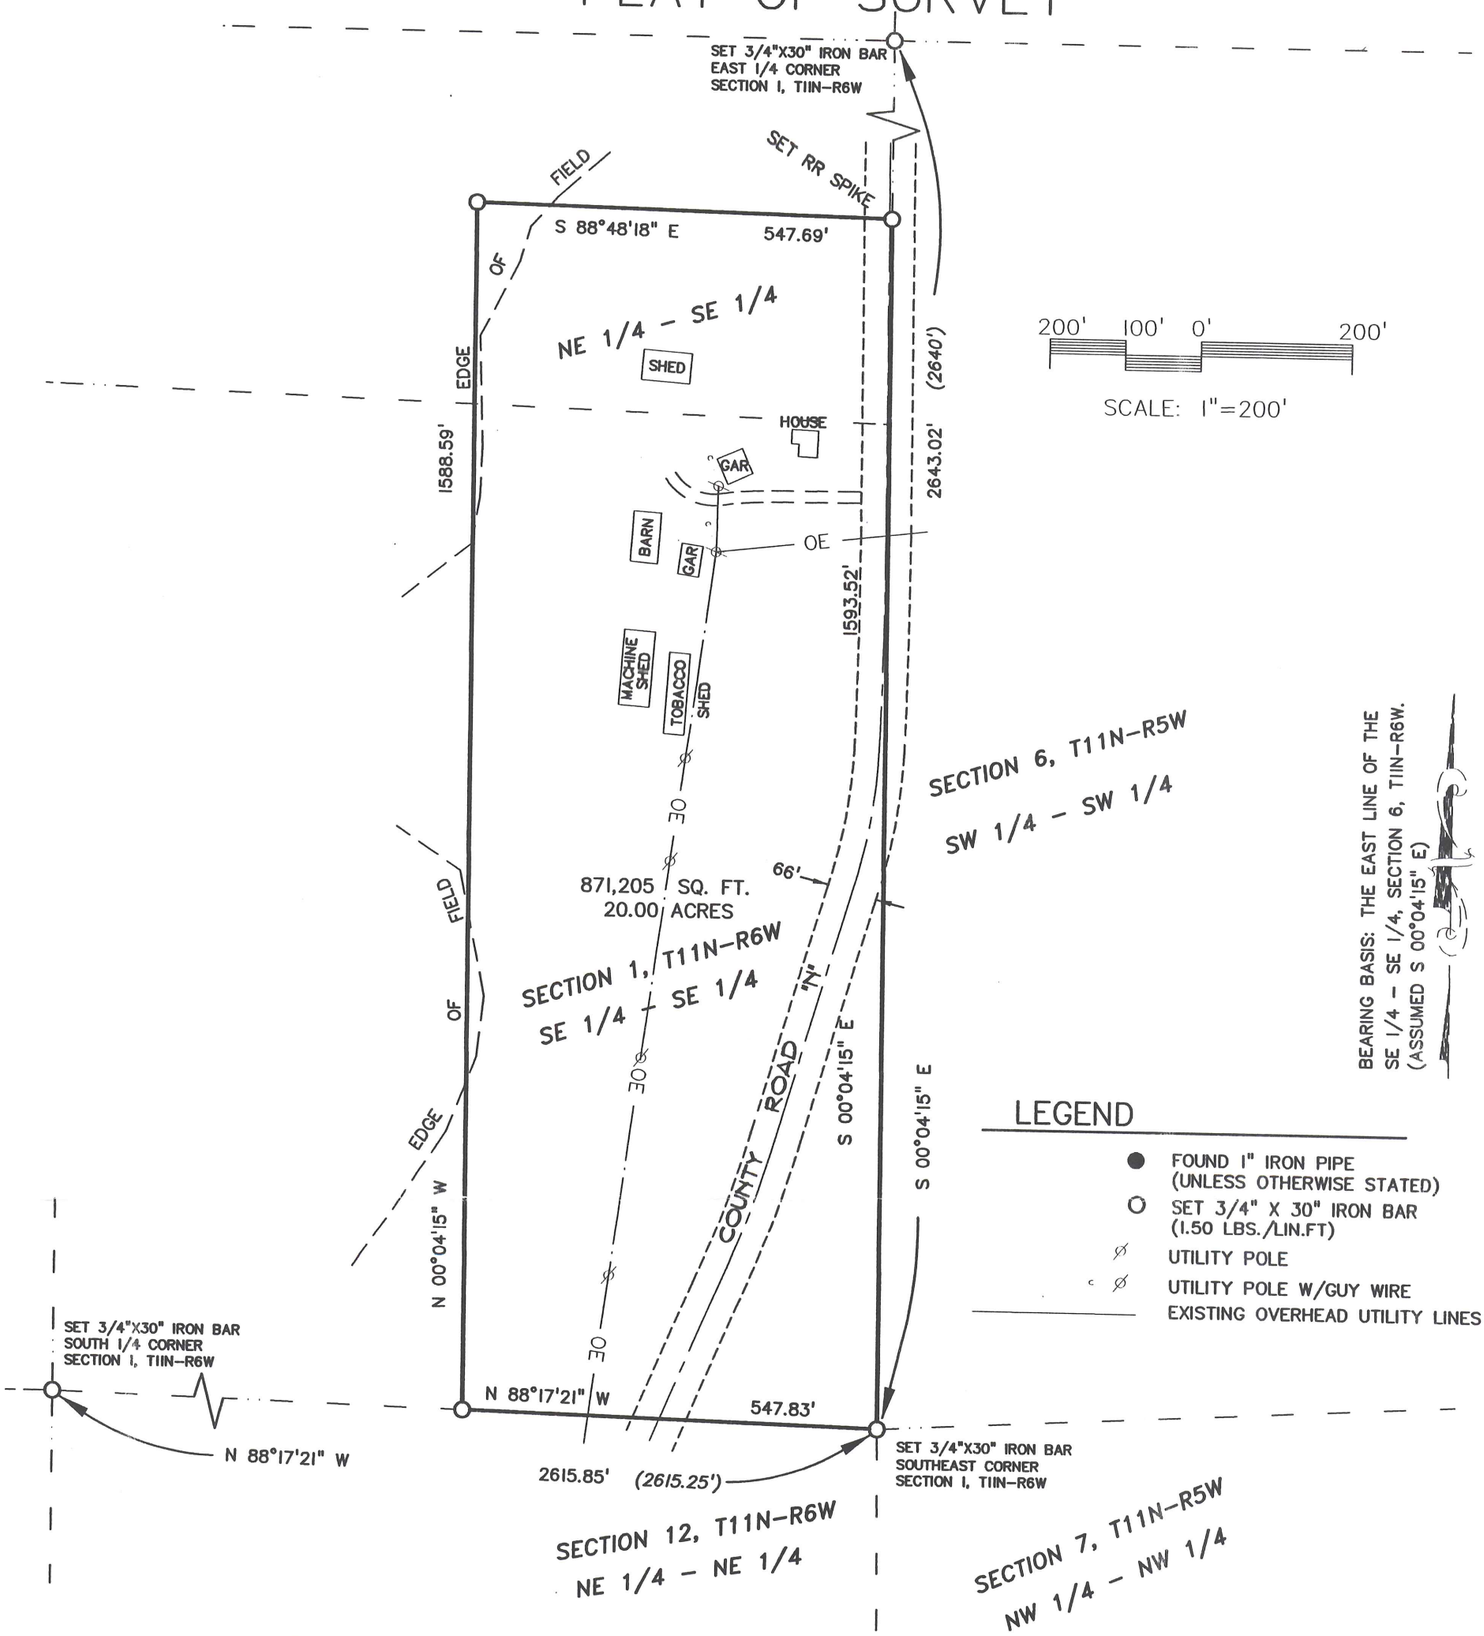

LEGAL DESCRIPTION

Part of the NE 1/4 of the SE 1/4 and SE 1/4 of the SE 1/4, Section 1, T11N-R6W, Town of Sterling, Vernon County, Wisconsin described as follows:

Beginning at the Southeast corner of the said SE 1/4 of the SE 1/4, thence, along the South line of the said SE 1/4 of the SE 1/4,
N 88°17'21" W 547.83 feet;
thence N 00°04'15" W 1588.59 feet;
thence S 88°48'18" E 547.69 feet to the East line of the said NE 1/4 of the SE 1/4;
thence S 00°04'15" E 1593.52 feet to the point of beginning.

Subject to any easements, covenants, or restrictions of record.

WISCONSIN
SCOTT M DUNNUM
S-2485
LA CROSSE, WISCONSIN
LAND SURVEYOR

CERTIFICATE

I, SCOTT M. DUNNUM, REGISTERED LAND SURVEYOR #2485, HEREBY CERTIFY THAT I HAVE SURVEYED AND MAPPED THE ABOVE PARCEL AT THE DIRECTION OF RON SCOVILLE, OWNER OF SAID LAND, AND THAT THE ATTACHED SURVEY MAP IS TRUE AND CORRECT TO THE BEST OF MY KNOWLEDGE AND BELIEF.

Scott M Dunnum 1/11/2000

SURVEYOR:
SCOTT M DUNNUM #2485
PARAGON ASSOCIATES, LLC
LA CROSSE, WI. 54603

PARAGON ASSOCIATES
744 MOORE ST.
LA CROSSE, WI 54603
(608) 781-3110 FAX (608) 781-3197
SURVEYING ENGINEERING LANDSCAPE ARCHITECTURE