PLAT OF SURVEY

LOCATED IN PART OF THE SE 1/4 OF THE SW 1/4 OF SECTION 12, TOWN 11 NORTH, RANGE 6 WEST, TOWN OF STERLING, VERNON COUNTY, WISCONSIN.

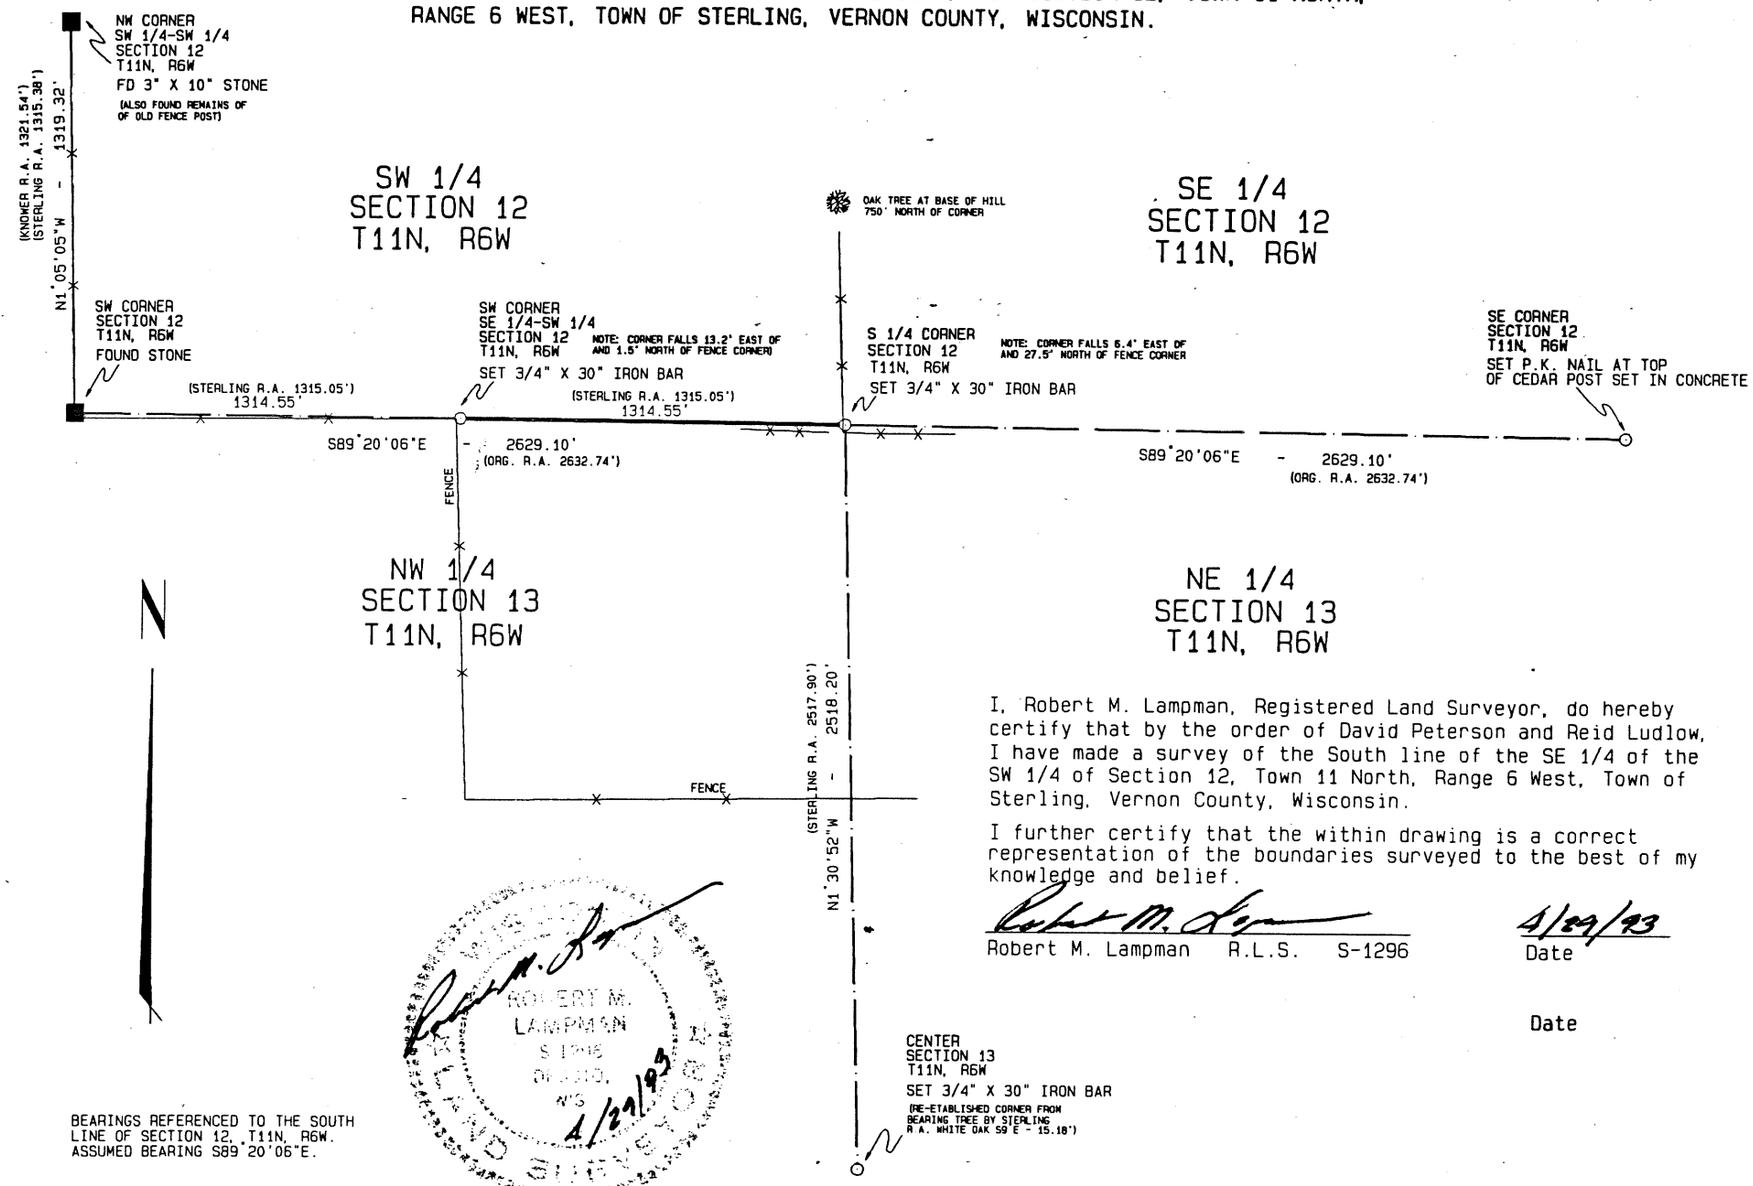

I, Robert M. Lampman, Registered Land Surveyor, do hereby certify that by the order of David Peterson and Reid Ludlow, I have made a survey of the South line of the SE 1/4 of the SW 1/4 of Section 12, Town 11 North, Range 6 West, Town of Sterling, Vernon County, Wisconsin.

I further certify that the within drawing is a correct representation of the boundaries surveyed to the best of my knowledge and belief.

Robert M. Lampman R.L.S. S-1296 — 4/29/93 Date

Date

PREPARED FOR: DAVID PETERSON & REID LUDLOW
PROJECT NO.: 479-0210-93
SCALE: 1" = 600'
DATE: APRIL 29, 1993
DRAFTED BY: J.A.Z.
MAP NO.: 254
SHEET 1 OF 1

LAMPMAN & ASSOCIATES
RT. 1, BOX V-31
DESOTO, WISCONSIN
Phone: 608-648-2288

JUN 16 1993