STATE OF WISCONSIN)
COUNTY OF VERNON)S.S.

16-11-6
Sterling
SENW

I, Robert M. Lampman, Registered Land Surveyor do hereby certify that by the order of Andrew Brudos, I have made a survey of a parcel of land located in the SE¼ of NW¼ of Section 16 Town 11 North, Range 6 West, Town of Sterling, Vernon County, State of Wisconsin, to-wit:

Commencing at the North one-quarter corner of said Section 16; thence South along the North-South one-quarter line of said Section 16, 1583.73 feet to the point of beginning, said point being on the center-line of a town road; thence continuing South along said North-South one-quarter line 462.36 feet; thence S74°05'03"W, 1347.10 feet to the North-South Forty line of the NW¼ of said Section 16; thence N0°04'21"E, along said North-South Forty line, 362.44 feet, to the center-line of said town road; thence N48°35'50"E, along the center-line of said town road 183.48 feet to a point of curve; thence continuing along said center-line on a curve to the right having a radius of 3747.20 feet and a chord that bears N51°35'19"E, 391.10 feet to point of compound curve; thence continuing along said center-line on a curve to the right having a radius of 269.95 feet and a chord that bears N78°20'26"E, 217.53 feet to a point of tangency; thence S77°53'56"E, along said center-line 102.56 feet to a point of curve; thence continuing along said center-line on a curve to the left having a radius of 719.15 feet and a chord that bears N85°19'00"E, 415.33 feet to point of tangency; thence N68°31'56"E, along said center-line 132.79 feet to the point of beginning. Said parcel contains 15.0 acres and is subject to an easement across the Northerly 33 feet thereof.

I further certify that the within drawing is a correct representation of the boundaries surveyed to the best of my knowledge and belief.

Robert M. Lampman

LAMPMAN AND ASSOCIATES
Viroqua, Wis.
Robert M. Lampman, Registered
Land Surveyor, Certificate S-1296

DATE: 7-5-77
JOB NO: 6-623-77

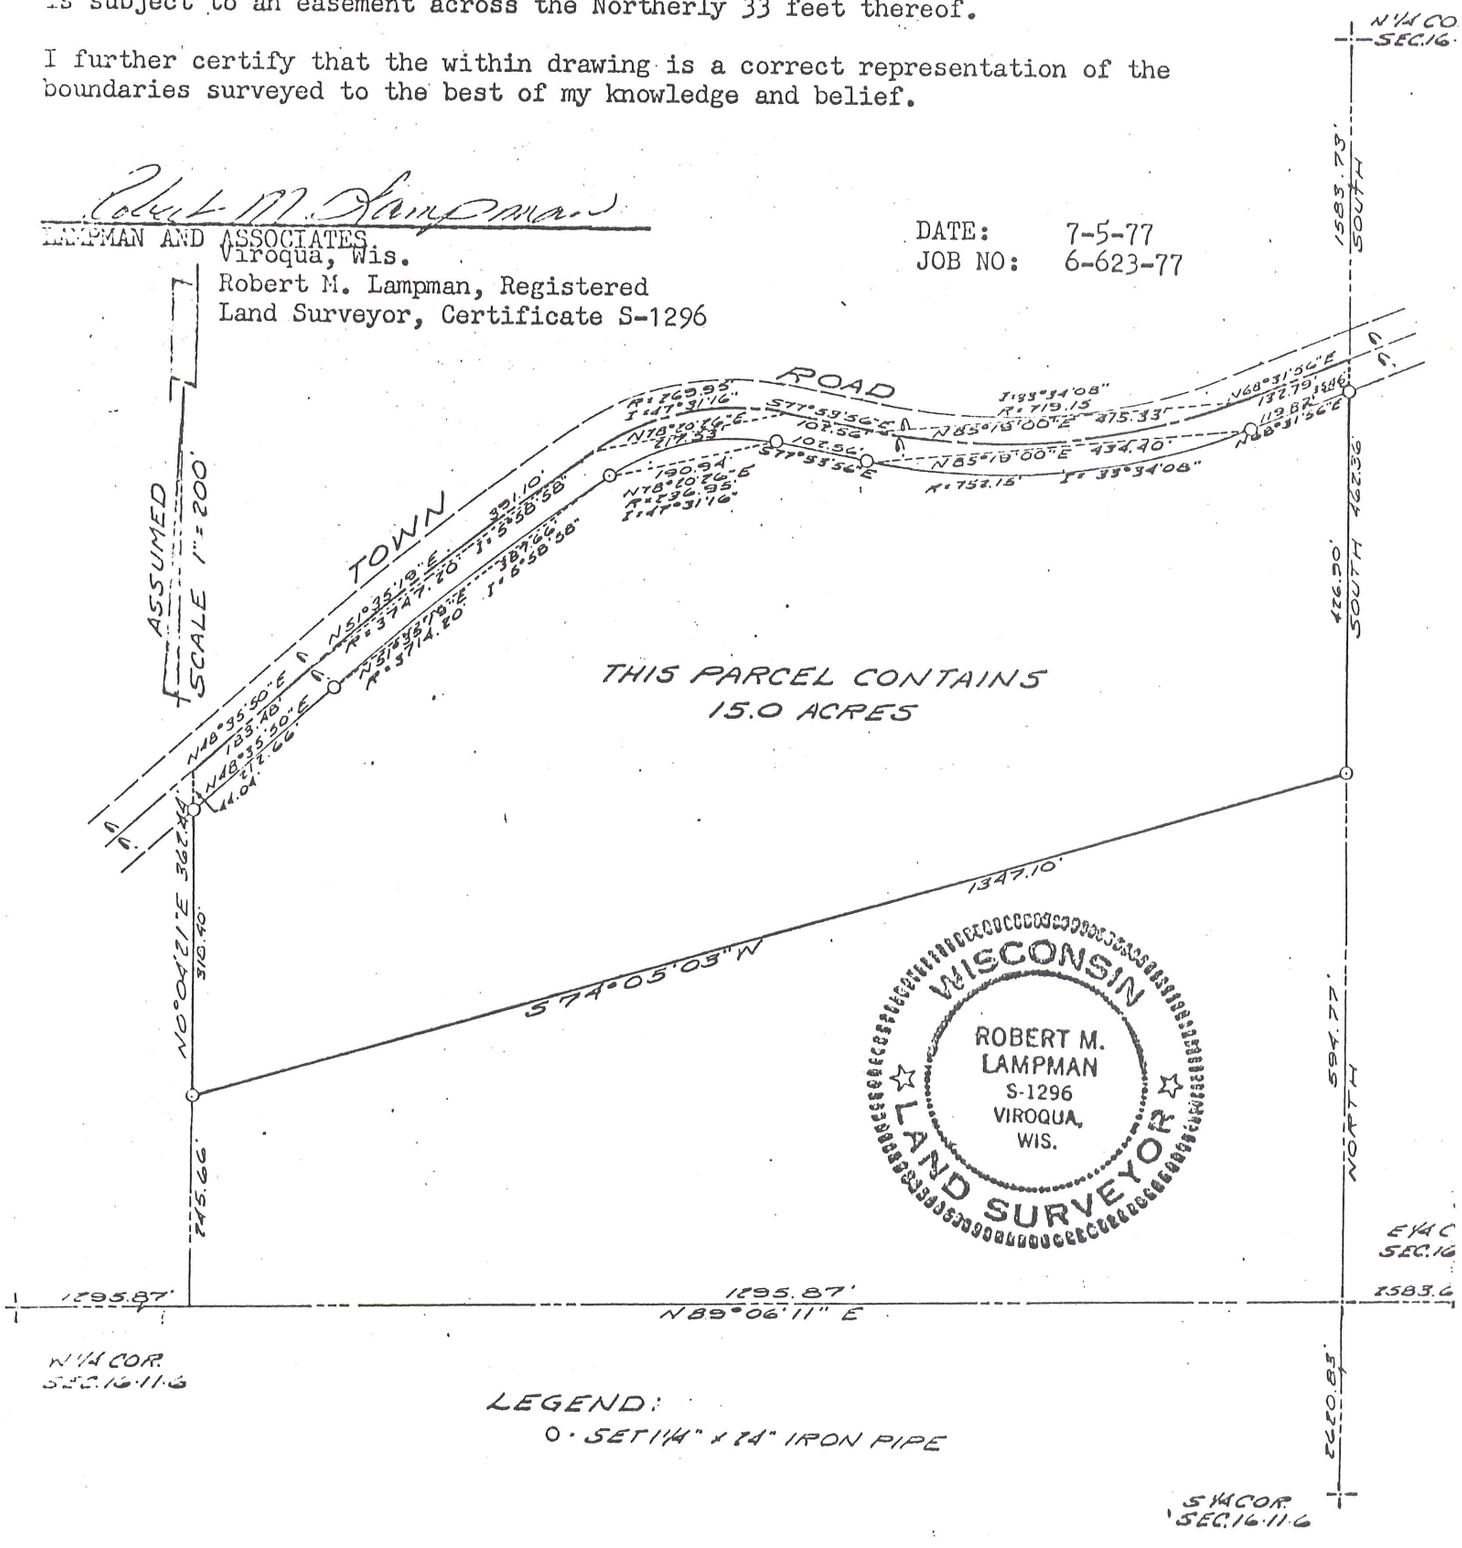

LEGEND:
O · SET 1¼" x 24" IRON PIPE