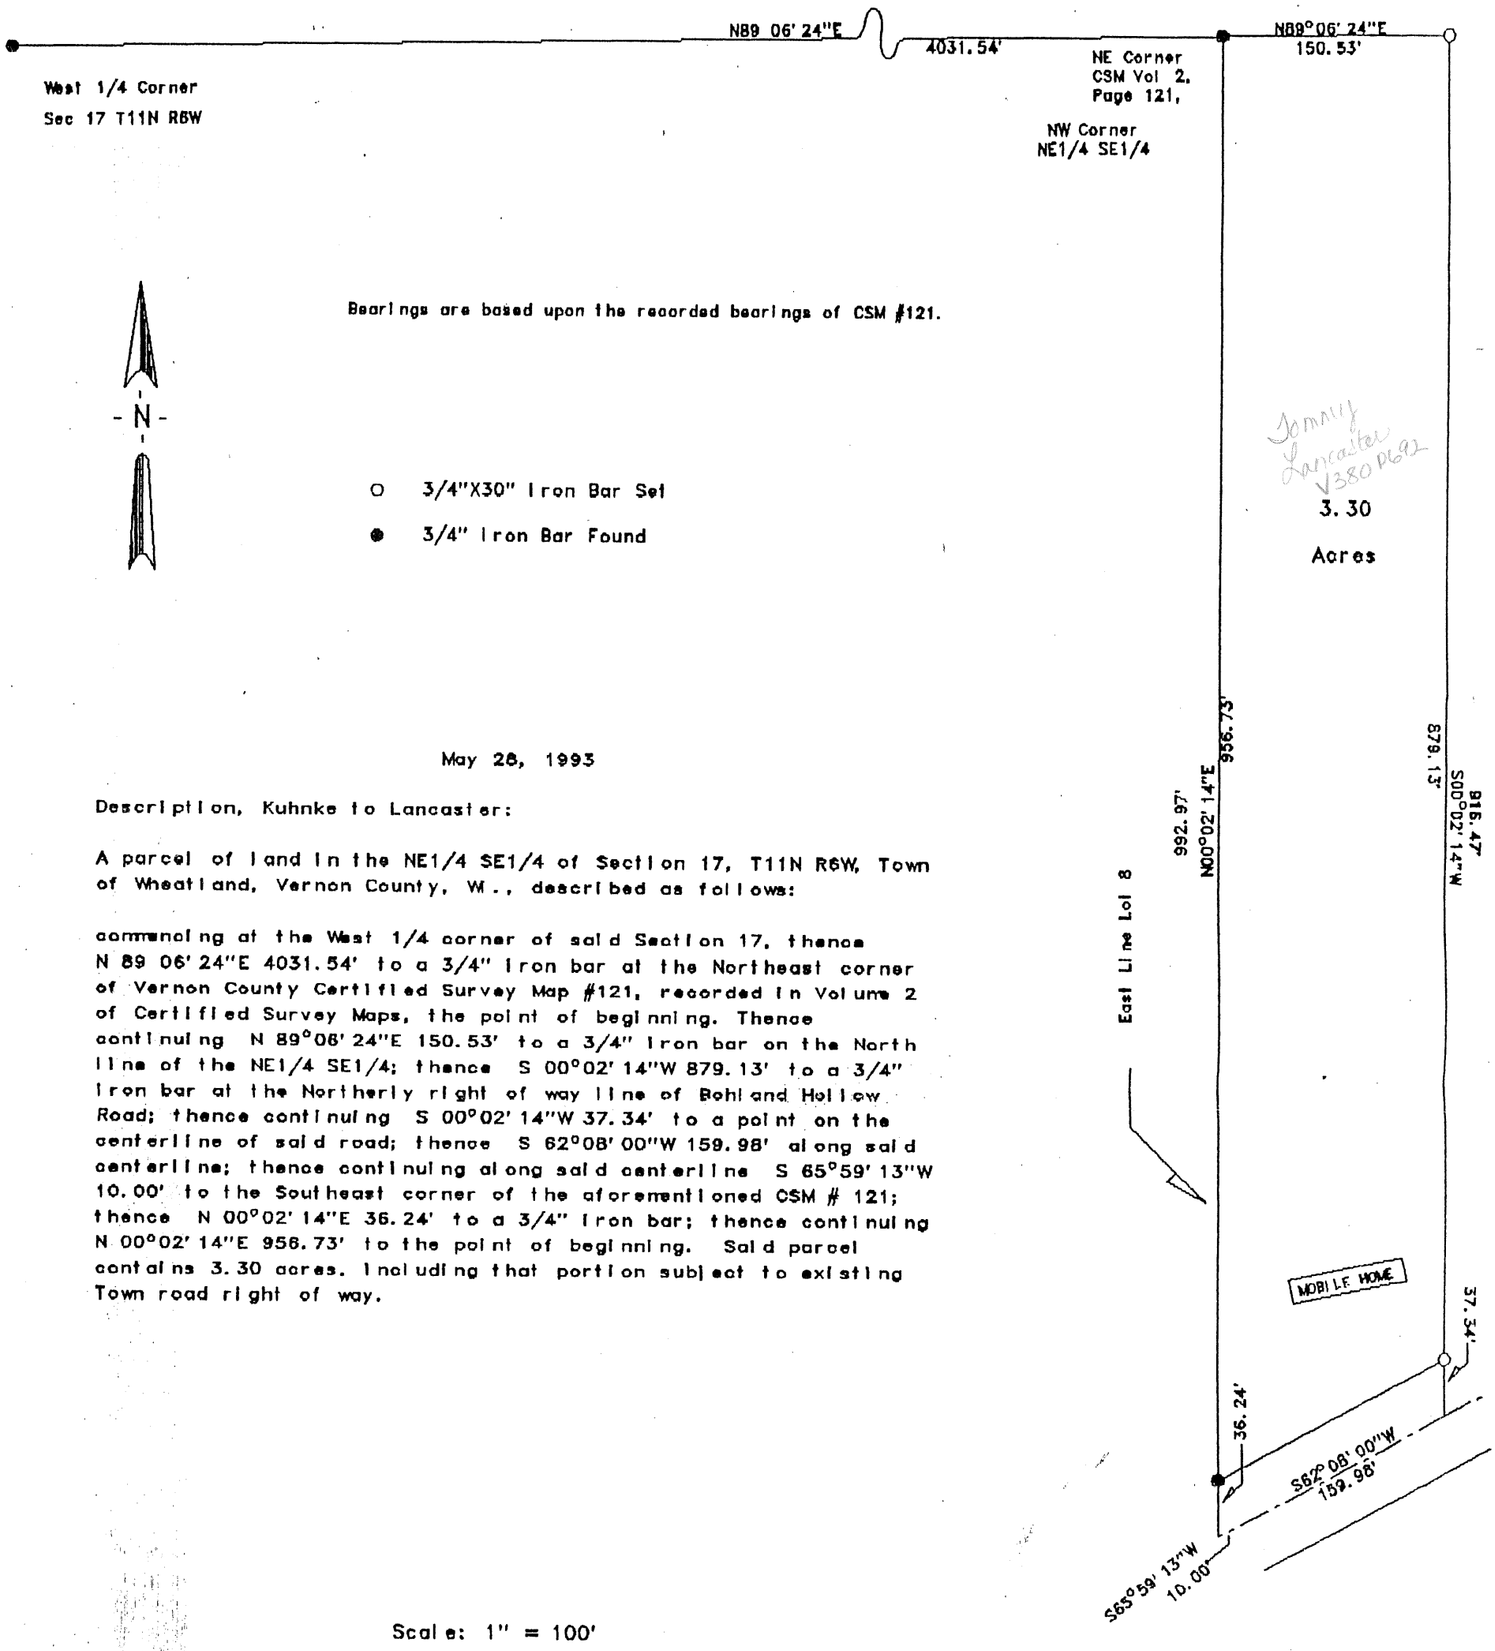

May 28, 1993

Description, Kuhnke to Lancaster:

A parcel of land in the NE1/4 SE1/4 of Section 17, T11N R6W, Town of Wheatland, Vernon County, Wi., described as follows:

commencing at the West 1/4 corner of said Section 17, thence N 89 06' 24"E 4031.54' to a 3/4" iron bar at the Northeast corner of Vernon County Certified Survey Map #121, recorded in Volume 2 of Certified Survey Maps, the point of beginning. Thence continuing N 89°06' 24"E 150.53' to a 3/4" iron bar on the North line of the NE1/4 SE1/4; thence S 00°02' 14"W 879.13' to a 3/4" iron bar at the Northerly right of way line of Bohland Hollow Road; thence continuing S 00°02' 14"W 37.34' to a point on the centerline of said road; thence S 62°08' 00"W 159.98' along said centerline; thence continuing along said centerline S 65°59' 13"W 10.00' to the Southeast corner of the aforementioned CSM # 121; thence N 00°02' 14"E 36.24' to a 3/4" iron bar; thence continuing N 00°02' 14"E 956.73' to the point of beginning. Said parcel contains 3.30 acres, including that portion subject to existing Town road right of way.

Scale: 1" = 100'

0 100 200 300 400

SURVEYOR'S CERTIFICATE

I, F. Curtis Crook, Registered Land Surveyor, hereby certify that I have complied with State laws while conducting this survey, and that this survey map and description is a correct and true representation thereof, to the best of my knowledge and belief.

F. Curtis Crook 5-28-93

F. Curtis Crook R.L.S. 1292

WISCONSIN F. CURTIS CROOK S-1292 READSTOWN WIS. LAND SURVEYOR

Kuhnke to Lancaster,
Part NE1/4 SE1/4
Sec 17 T11N R6W
Town of Wheatland,
Vernon County, Wi.

The pit is not to
be 3.09 V2 P691