PLAT OF SURVEY

LOCATED IN PART OF SECTION 18, TOWN 11 NORTH, RANGE 6 WEST, TOWN OF WHEATLAND, VERNON COUNTY, WISCONSIN.

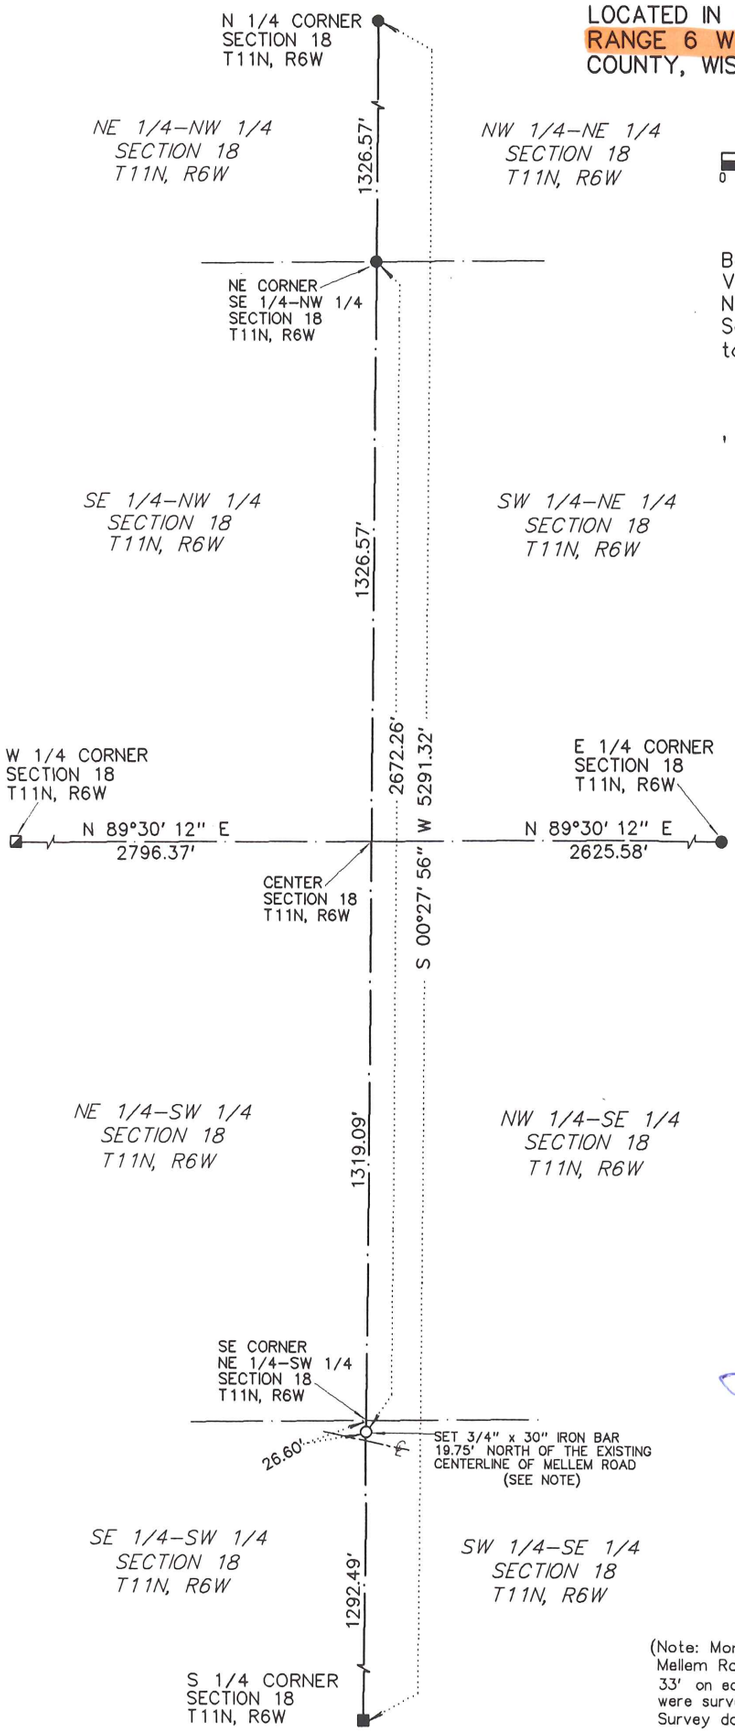

SCALE: 1" = 400'

0 100 200 400 600 800

N

Bearings referenced to Grid North, Vernon County Coordinate System. North–South one–quarter line of Section 18, T11N, R6W determined to bear S 00°27' 56" W.

Legend:

- ■ Existing Vernon County (Lunde) Monument
- ◪ Existing Frame Rail (From Old Car)
- ● Existing 3/4" Iron Bar
- ○ Set 3/4" x 30" Iron Bar

WISCONSIN
JESSICA A. ZAMOR
S-2310
DESOTO, WI
LAND SURVEYOR

Surveyor's Certificate:

I, Jessica A. Zamor, Registered Land Surveyor, do hereby certify, that by the order of Lowell Yttri, I have verified the location of an existing 3/4" iron bar at the Northeast corner of the SE 1/4 of the NW 1/4 of Section 18, T11N, R6W. I have also set an additional monument along the North–South one–quarter line of said Section 18. Said monument being 26.60 feet Southerly of the Southeast corner of the NE 1/4 of the SW 1/4 of said Section 18. I further certify that the within drawing is a true and correct representation of the work completed to the best of my knowledge and belief.

Jessica A. Zamor

Jessica A. Zamor R.L.S. S–2310

9-10-2001

Date

(Note: Monument was set at a convenient location North of Mellem Road. The recorded width of the road right–of–way is 33' on each side of the centerline. The centerline and right–of–way were surveyed and described by Robert M. Lampman on a Plat of Survey dated March, 1988.)

LAMPMAN & ASSOCIATES E750 Roberts Road De Soto, Wisconsin 54624 Phone: (608)648-2288	Prepared For: Lowell Yttri 4331 East Bingham, Janesville, WI 53546	
	Project No.: 900-1202-00	Map No.: 472
	Scale: 1" = 400'	Drafted By: J.A.Z.
	Date: September 10, 2001	Sheet 1 of 1