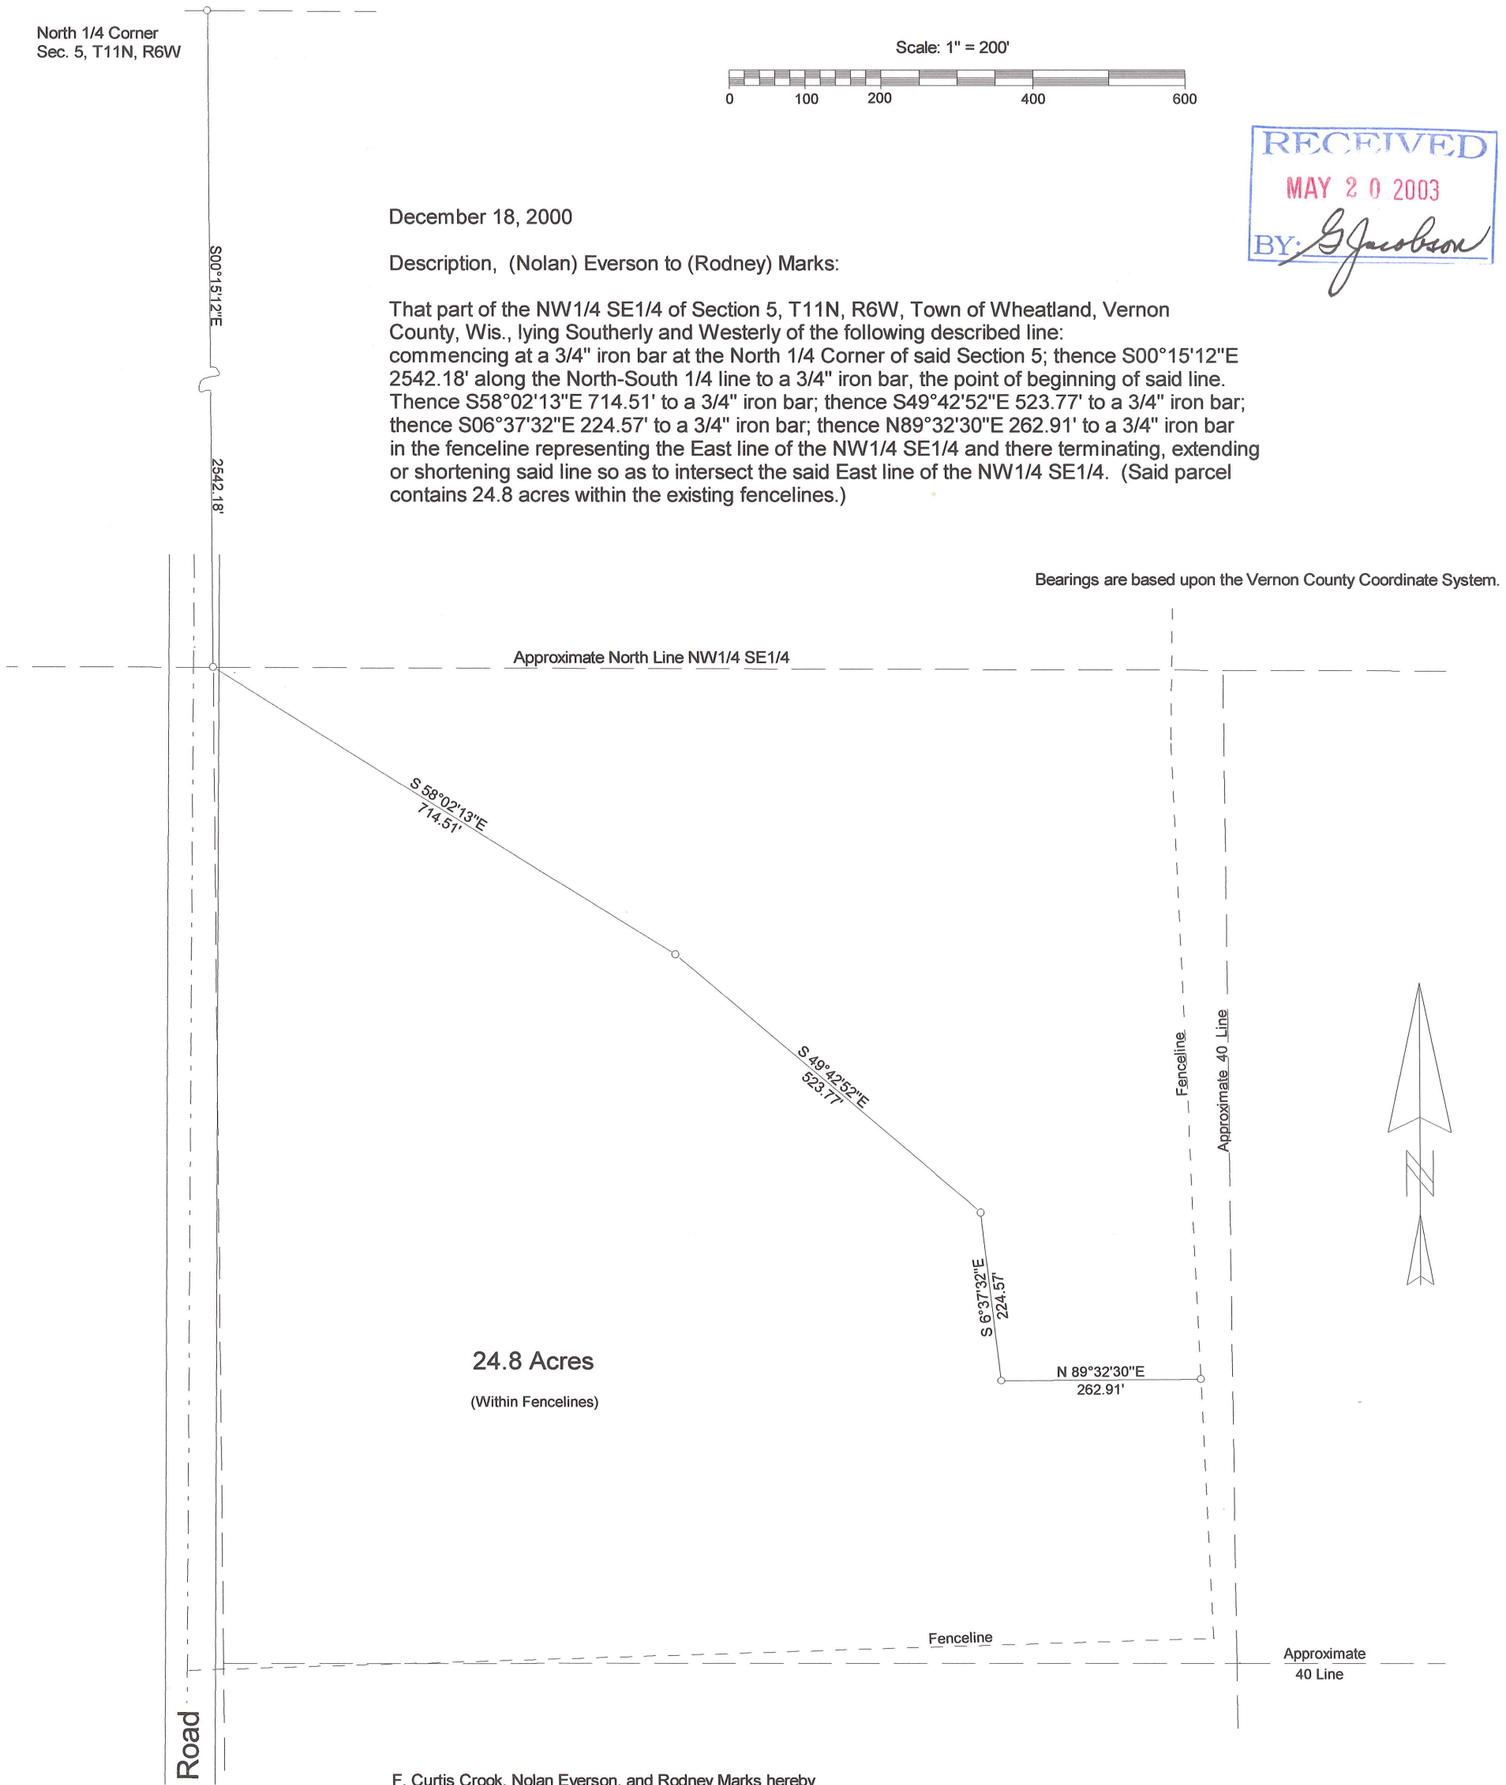

RECEIVED
MAY 2 0 2003
BY: G Jacobson

December 18, 2000

Description, (Nolan) Everson to (Rodney) Marks:

That part of the NW1/4 SE1/4 of Section 5, T11N, R6W, Town of Wheatland, Vernon County, Wis., lying Southerly and Westerly of the following described line: commencing at a 3/4" iron bar at the North 1/4 Corner of said Section 5; thence S00°15'12"E 2542.18' along the North-South 1/4 line to a 3/4" iron bar, the point of beginning of said line. Thence S58°02'13"E 714.51' to a 3/4" iron bar; thence S49°42'52"E 523.77' to a 3/4" iron bar; thence S06°37'32"E 224.57' to a 3/4" iron bar; thence N89°32'30"E 262.91' to a 3/4" iron bar in the fenceline representing the East line of the NW1/4 SE1/4 and there terminating, extending or shortening said line so as to intersect the said East line of the NW1/4 SE1/4. (Said parcel contains 24.8 acres within the existing fencelines.)

F. Curtis Crook, Nolan Everson, and Rodney Marks hereby agree that in the performance of this survey in Section 5, T11N R6W, Vernon County, Wi., the following work is excluded from the requirements of the Minimum Standards for Property Surveys established by Chapter A-E 7 of the Wis. Administrative Code:

1- The existing fencelines along the East and South sides of the NW1/4 SE1/4 of Section 5 are accepted as the boundaries of this survey, in lieu of the splitting of the section to determine the exact location of the 40 lines.

F. Curtis Crook 12-18-2000
F. Curtis Crook, Surveyor

Nolan Everson 12-18-00
Nolan Everson, Employer

Rodney Marks 12-18-00
Rodney Marks, Employer

○ 3/4" X 30" Iron Bar Set, Weight = 1.5 Lbs./Ft.

● Iron Monument Found

I, F. Curtis Crook, Registered Land Surveyor, hereby certify that I have complied with State laws while conducting this survey, and that this survey map and description is a correct and true representation thereof, to the best of my knowledge and belief.

F. Curtis Crook 12-18-2000
F. Curtis Crook R.L.S. #1292 12-18-00
S 6953 CTH T Readstown, WI 54652
Residence: 622 South Main Street
Viroqua, WI 54665
Phone 629-5429 637-3454

WISCONSIN F. CURTIS CROOK S-1292 READSTOWN WIS. LAND SURVEYOR

Property Transaction,

EVERSON to MARKS
Part NW1/4 SE1/4
Sec. 5 T11N, R6W,
Town of Wheatland,
Vernon County, Wis.

B605EVER