SURVEY PLAT

WOODLAND CONSULTANTS, INC.

SURVEY FOR: Alec Uglum June 12, 1980

Sheet 1 of 2

A SURVEY OF A PARCEL OF LAND DESCRIBED AS FOLLOWS:

Commencing at the Northeast Corner of the Southeast Quarter (SE¼) of Section 7, T. 11 N., R. 6 W., Vernon County, Wisconsin; Thence S 88°-38'-13" W, 1249.22 feet to a 1 inch diameter iron pipe and the point of beginning;

Thence S 81°-41'-02" E, 727.72 feet to a point in the centerline of a town road;
Thence S 29°-10'-39" W, 189.76 feet to a point in said centerline;
Thence N 83°-33'-31" W, 632.33 feet to a 1 inch diameter iron pipe;
Thence N 0°-13'-22" E, 200.00 feet to the point of beginning;

The above described parcel of land being located in the Northeast Quarter (NE¼) of the Southeast Quarter (SE¼) of Section 7, T. 11 N., R. 6 W., Vernon County, Wisconsin and containing 2.92 acres and being subject to all conveyances of record.

I certify that I have surveyed the above described parcel of land and that the following Plat is an accurate survey and a true representation thereof and correctly shows the exterior boundary lines of said parcel and the correct measurements thereof to the best of my knowledge and belief.

Dated this 16th day
of June, 1980
Richland Center, Wisconsin

Kenneth A. Kerst, Jr.
Registered Land Surveyor S-1385

WISCONSIN
KENNETH A.
KERST, JR.
S-1385
SOLDIERS GROVE
WISCONSIN
LAND SURVEYOR

241.001

SURVEY PLAT

Survey for: Alec Uglum

Sheet 2 of 2

June 12, 1980

Located in the Northeast Quarter (NE 1/4) of the Southeast Quarter (SE 1/4) of Section 7, T. 11 N., R. 6 W., Vernon County, Wisconsin.

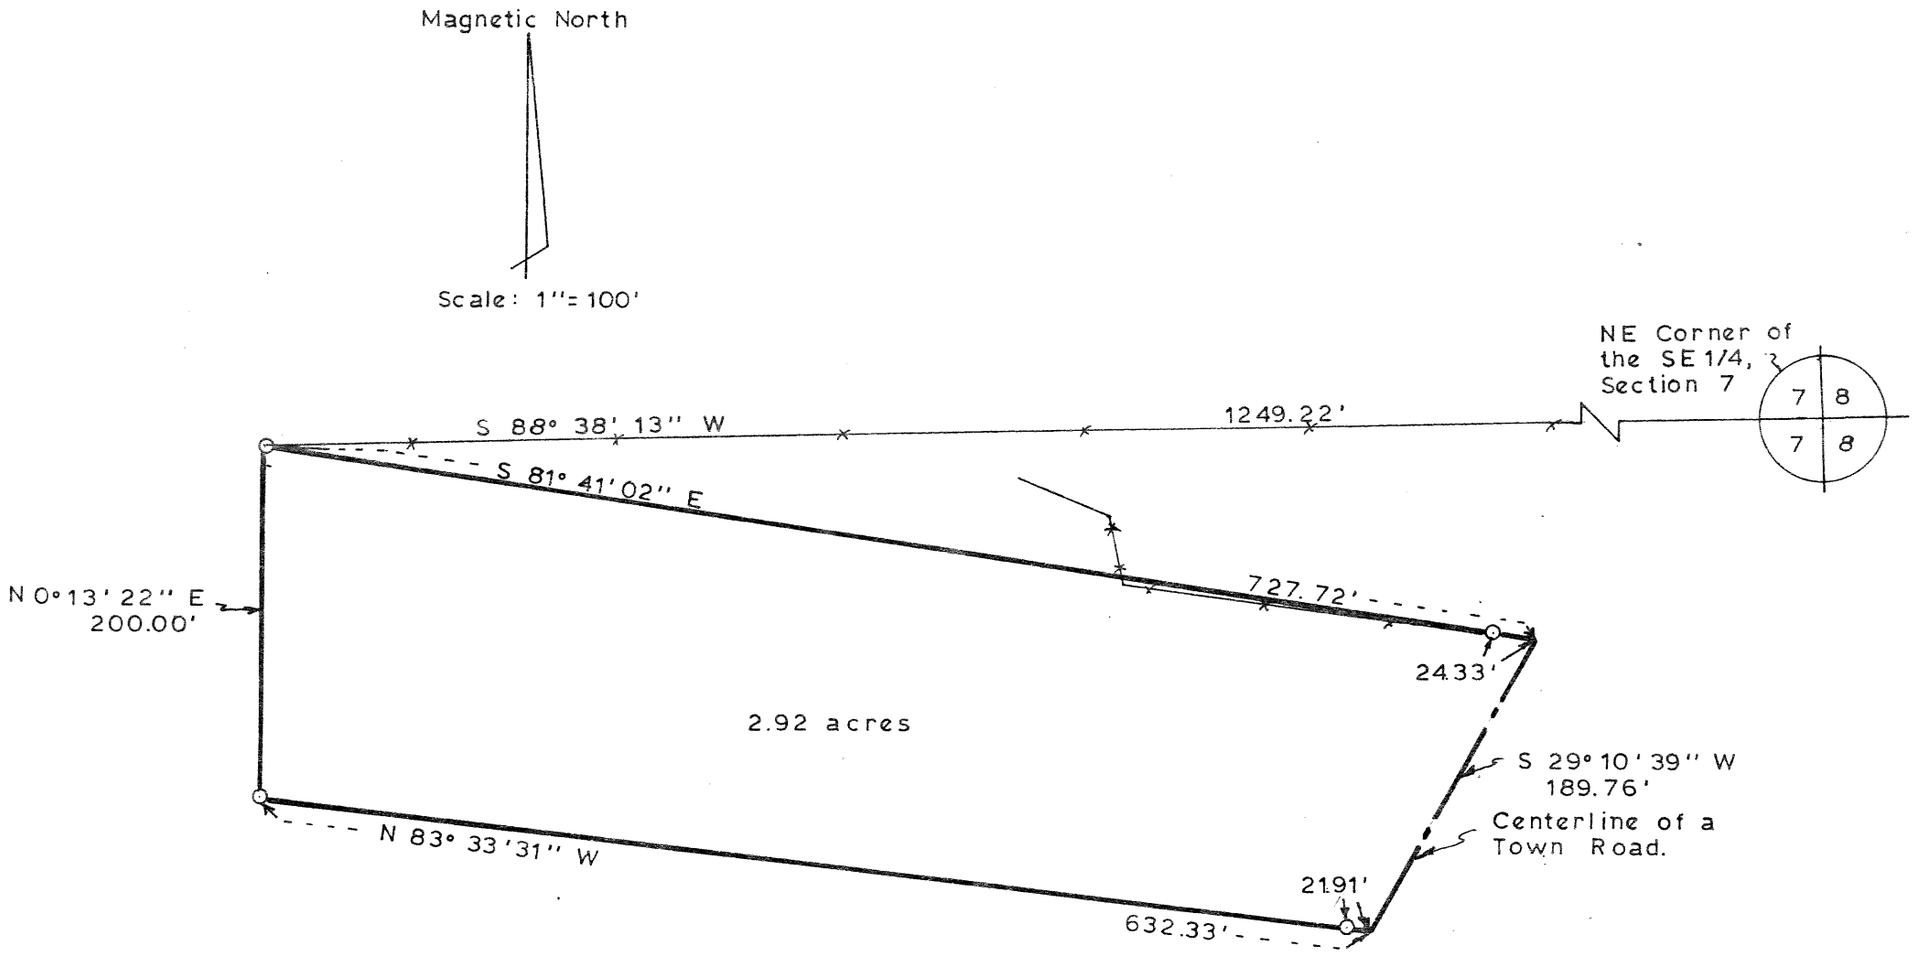

LEGEND

O 1" Diameter x 24" iron pipe weighing 1.13 lbs./lin. ft. placed.

—x—x— Existing fence line

WISCONSIN
KENNETH A. KERST, JR.
S-1385
SOLDIERS GROVE
WISCONSIN
LAND SURVEYOR

Kenneth A. Kerst, Jr.
Registered Land Surveyor S-1385

WOODLAND CONSULTANTS, INC.
RICHLAND COUNTY BANK BUILDING, RICHLAND CENTER, WISCONSIN

241.001