2-12-3.
#17-24

PARCEL LAYOUT

PART OF THE SOUTH 1/2 OF SECTION 2, AND
THE NORTH 1/2 OF SECTION 11, ALL IN T12N–R3W,
TOWN OF LIBERTY, VERNON COUNTY WISCONSIN.

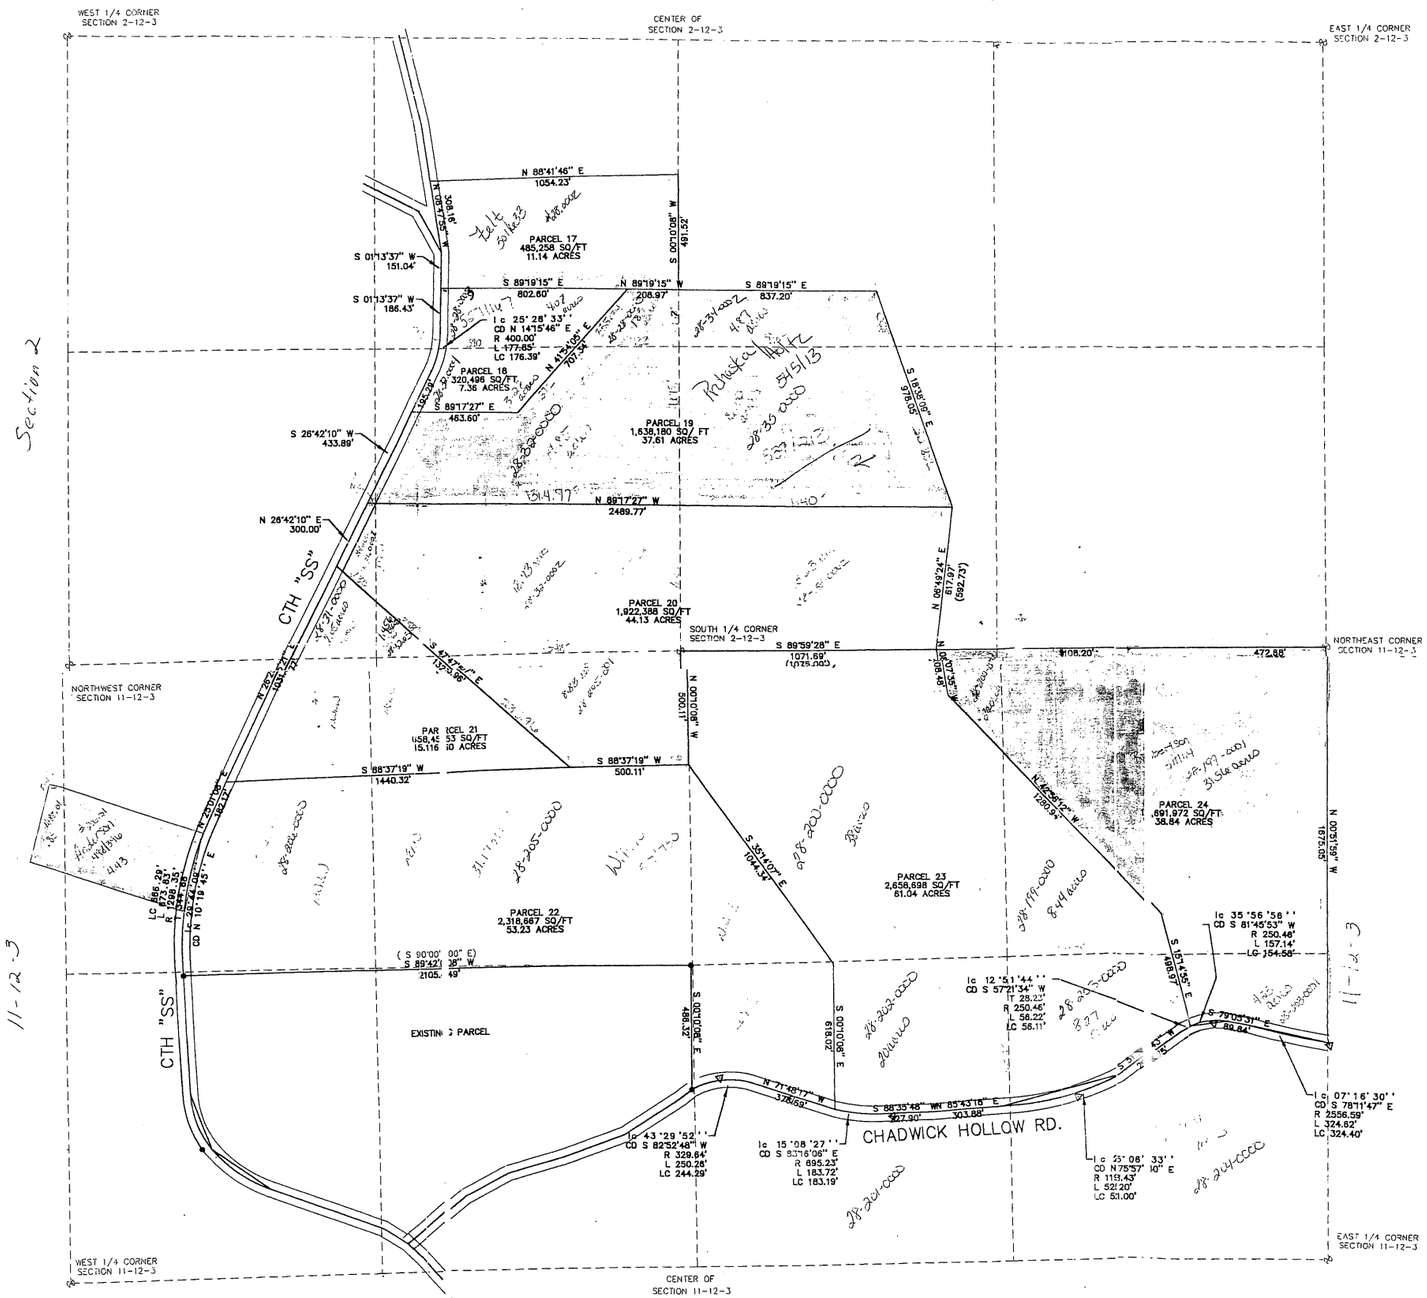

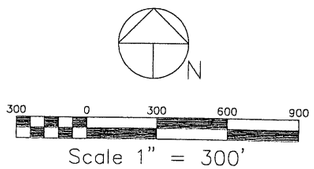

NOTES:
1. LOT CORNERS SET ARE 3/4" x 24" REBAR-1.50 LB/FT
2. LEGAL DESCRIPTIONS ARE ON A SEPERATE SHEET

PREPARED FOR:
COUNTRYSIDE PROPERTIES
c/o MIKE AUGELLI
RR 2 BOX 124
VIROQUA, WI 54665

LAND SURVEYS L
101 N. SHUMAN ST
VERONA, WI 53593
(608) 845-8342

© 2000 LAND SURVE