VIOLA, WIS. BRANCH LINE

W½ NE¼ SEC. 3-T12N-R3W
VERNON CO., WIS.

EXHIBIT A - No. 1

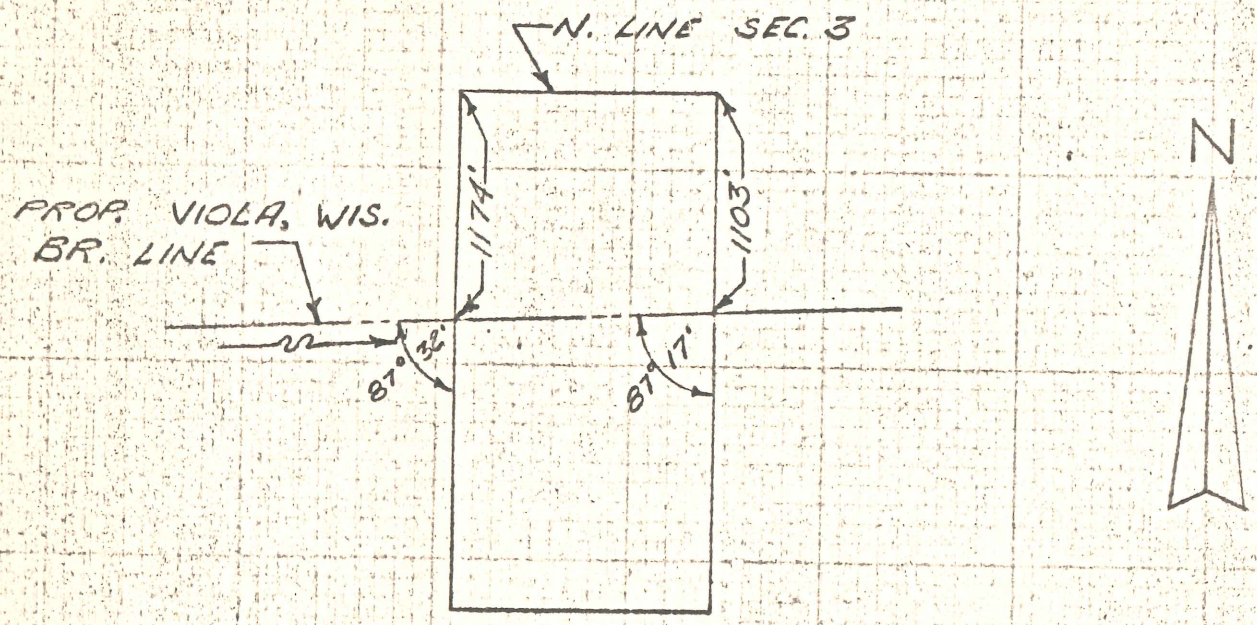

LOCATION
SEC. 3-12-3

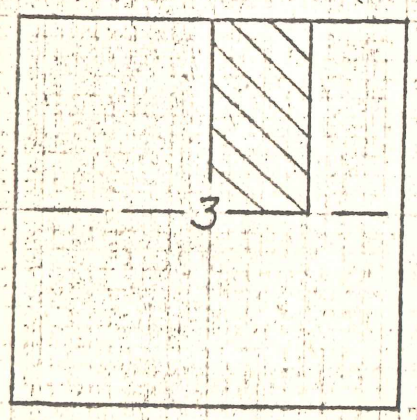

NOT TO SCALE

PLAT OF SURVEY

OWNER Irving T. Ludlow

ADDRESS Viola B/L - Trs. 243,244

CLAASSEN ENGINEERING & SURVEYING
WATERLOO, IOWA

SCALE: 1" = 1000' DATE: 4-12-66

VIOLA AND LAFARGE, WIS. BRANCH LINES

E½ SEC 2 - T 12N - R 5W
VERNON CO., WIS.

EXHIBIT "A" No. 2

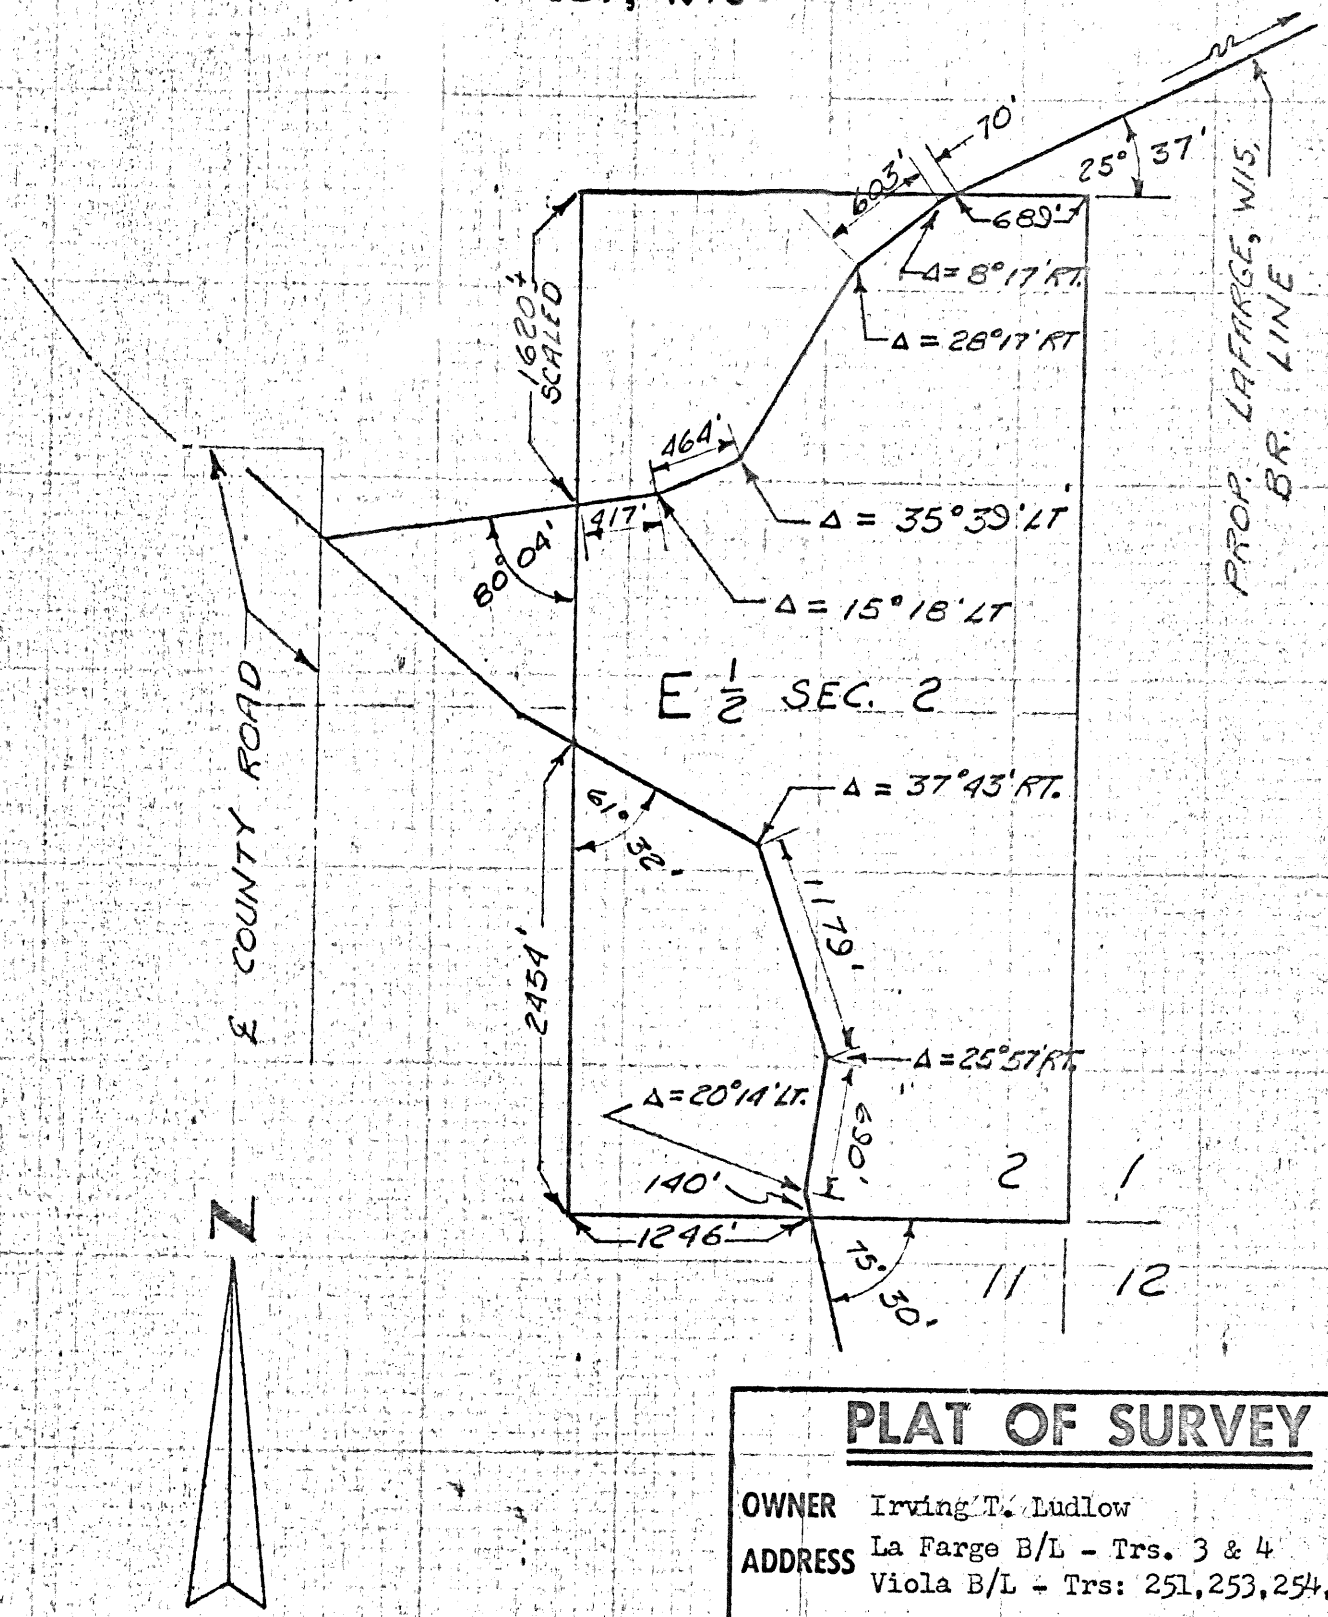

PLAT OF SURVEY

OWNER Irving T. Ludlow

ADDRESS La Farge B/L - Trs. 3 & 4
Viola B/L - Trs: 251, 253, 254, 255

CLAASSEN ENGINEERING & SURVEYING
WATERLOO, IOWA

SCALE: 1" = 1000' **DATE:** 4-12-66