NW Corner
Sec. 35-12-3

Scale : 1" = 100'
o 1" Iron Pipe Set

12
556.20
252.00
37
34
881.20

H: 1 Story Frame W/ Attached 2 Car Garage
S: Newer Type Pole Shed

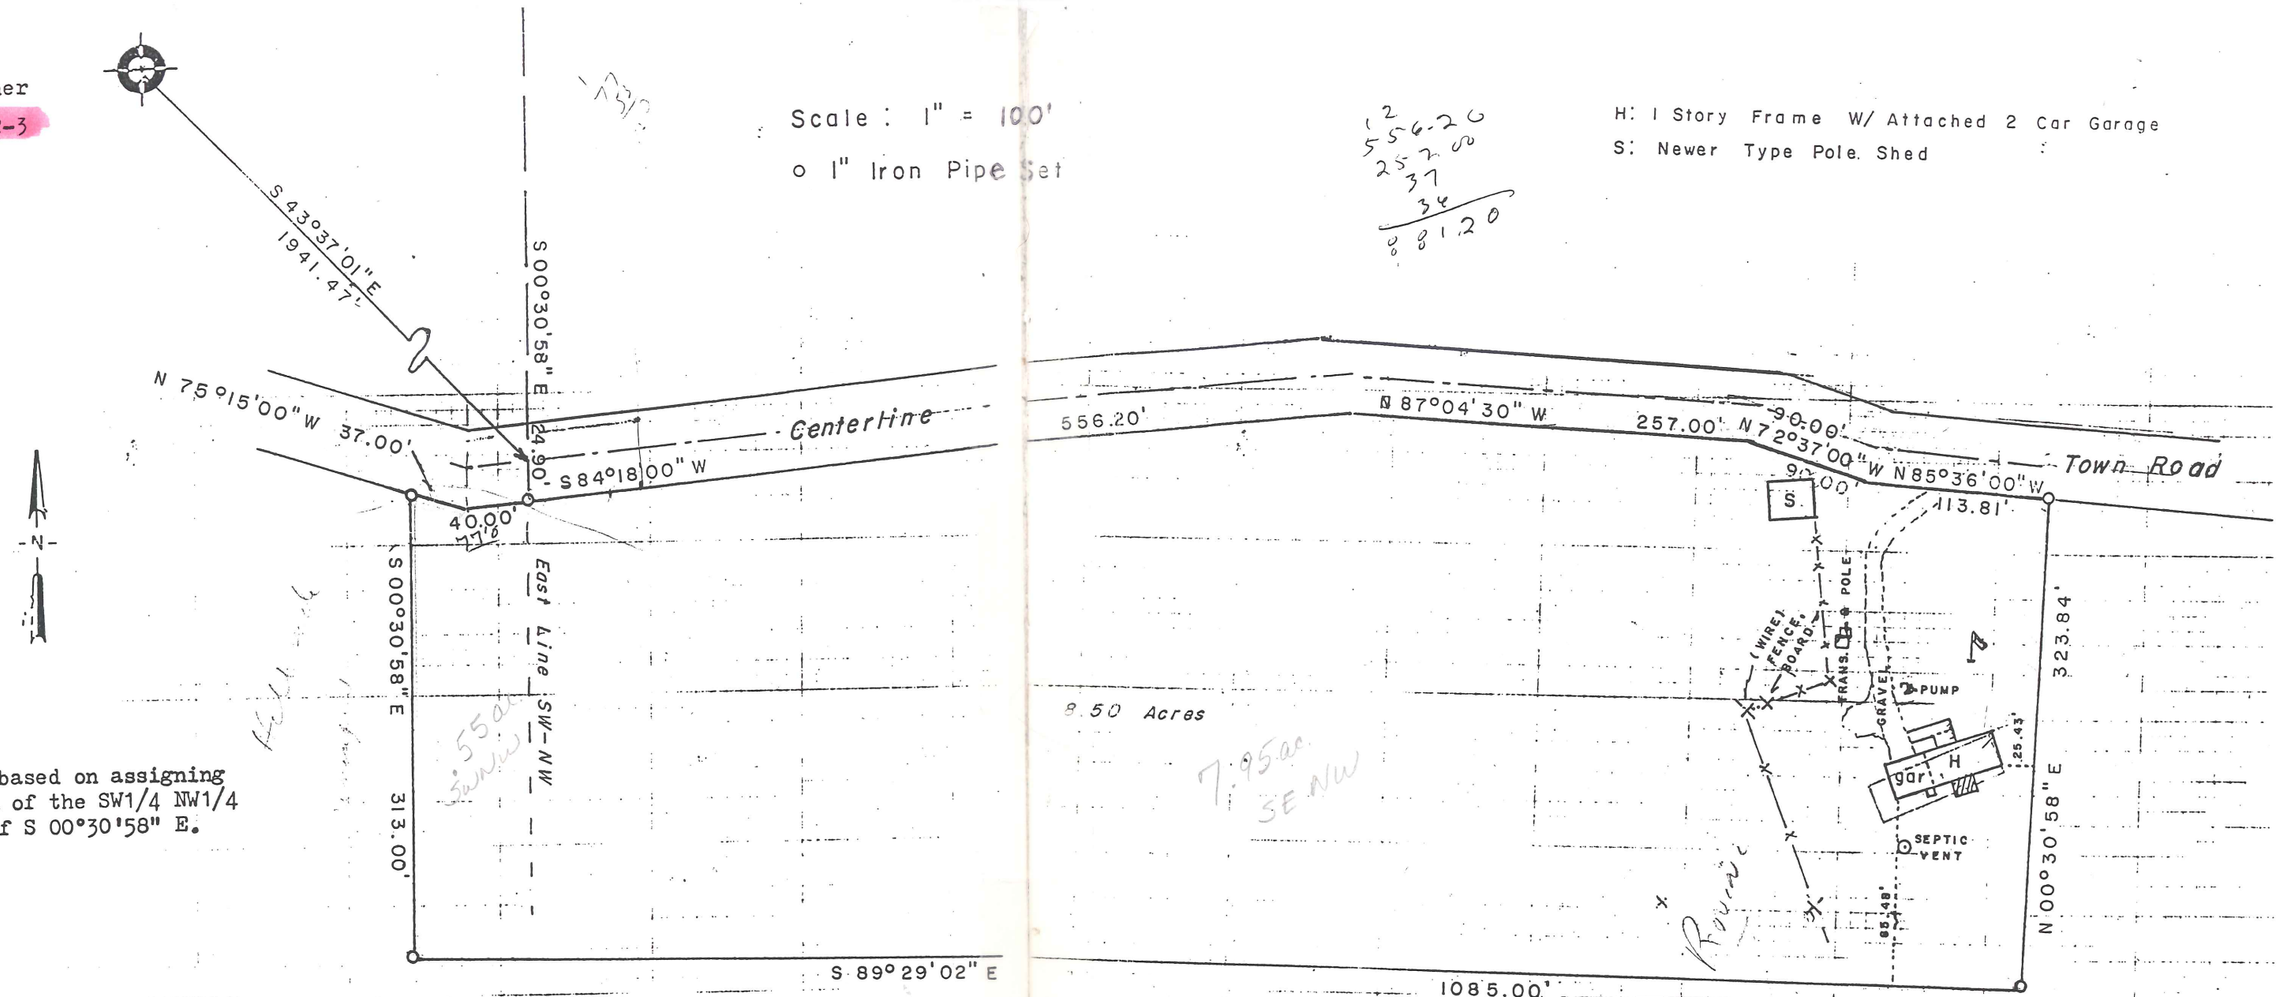

Bearings are based on assigning the East line of the SW1/4 NW1/4 the bearing of S 00°30'58" E.

Note: The road is shown as a 3 rod (49.5') wide road; this best fits the Southerly line of the property as occupied, however, it is not the intent of this survey to establish it as such.

SURVEYOR'S CERTIFICATE

I, F. Curtis Crook, Registered Land surveyor, hereby certify: that at the direction of Irvin Dregne, of Kickapoo Realty, I have surveyed that parcel of land described in Vol. 306, P. 503; that I have complied with State laws while conducting said survey, and that this map is a correct and true representation thereof; and that I have also shown the exiting improvements upon said parcel, and have found no encroachments of same.

F. Curtis Crook 11-18-86
F. Curtis Crook R.L.S. #1292

WISCONSIN
F. CURTIS CROOK
REACSTOWN
LAND SURVEYOR

LOCATION REPORT and
Survey for Property Transaction,
QMANUWIZ PARCEL
part of the S 1/2 NW 1/4
of Section 35 T12N R3W
Town of Kickapoo, Vernon Co., Wis.