Bearings are based upon previous surveys performed in Section 6.

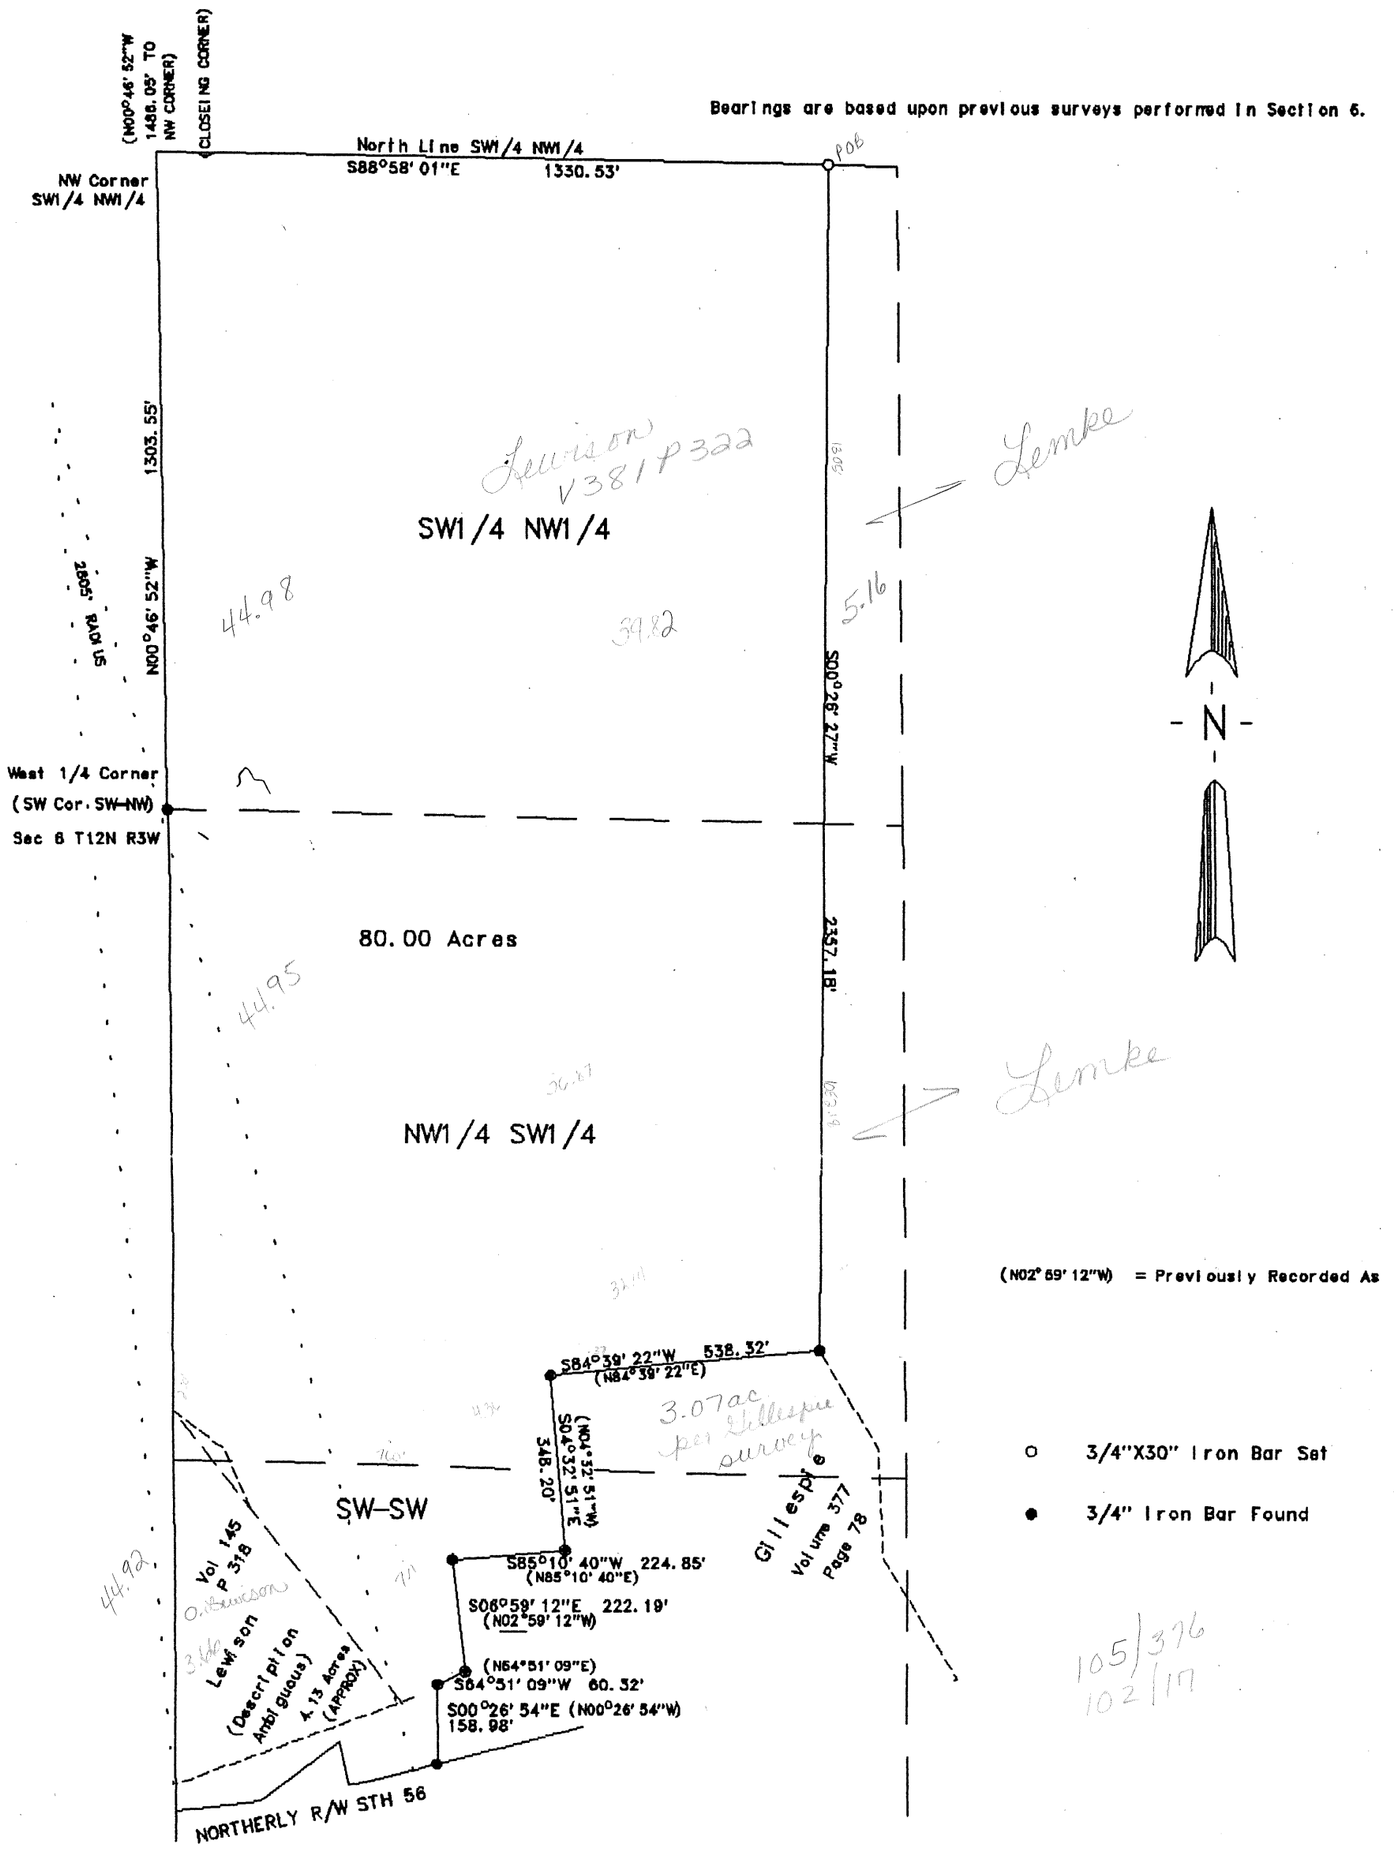

Scale: 1" = 300'

0 300 600 900 1200

SURVEYOR'S CERTIFICATE

I, F. Curtis Crook, Registered Land Surveyor, hereby certify that I have complied with State laws while conducting this survey, and that this survey map and description is a correct and true representation thereof, to the best of my knowledge and belief.

F. Curtis Crook 6-10-93

F. Curtis Crook R.L.S. 1292

Revised: Enlarged to 80 Acres

WISCONSIN F. CURTIS CROOK S-1292 READSTOWN WIS. LAND SURVEYOR

Description Accompanies

Landers to Lewison;
Parts SW1/4 NW1/4
& W1/2 SW1/4
Sec 6 T12N R3W
Town of Liberty,
Vernon County, WI.

12308LEW