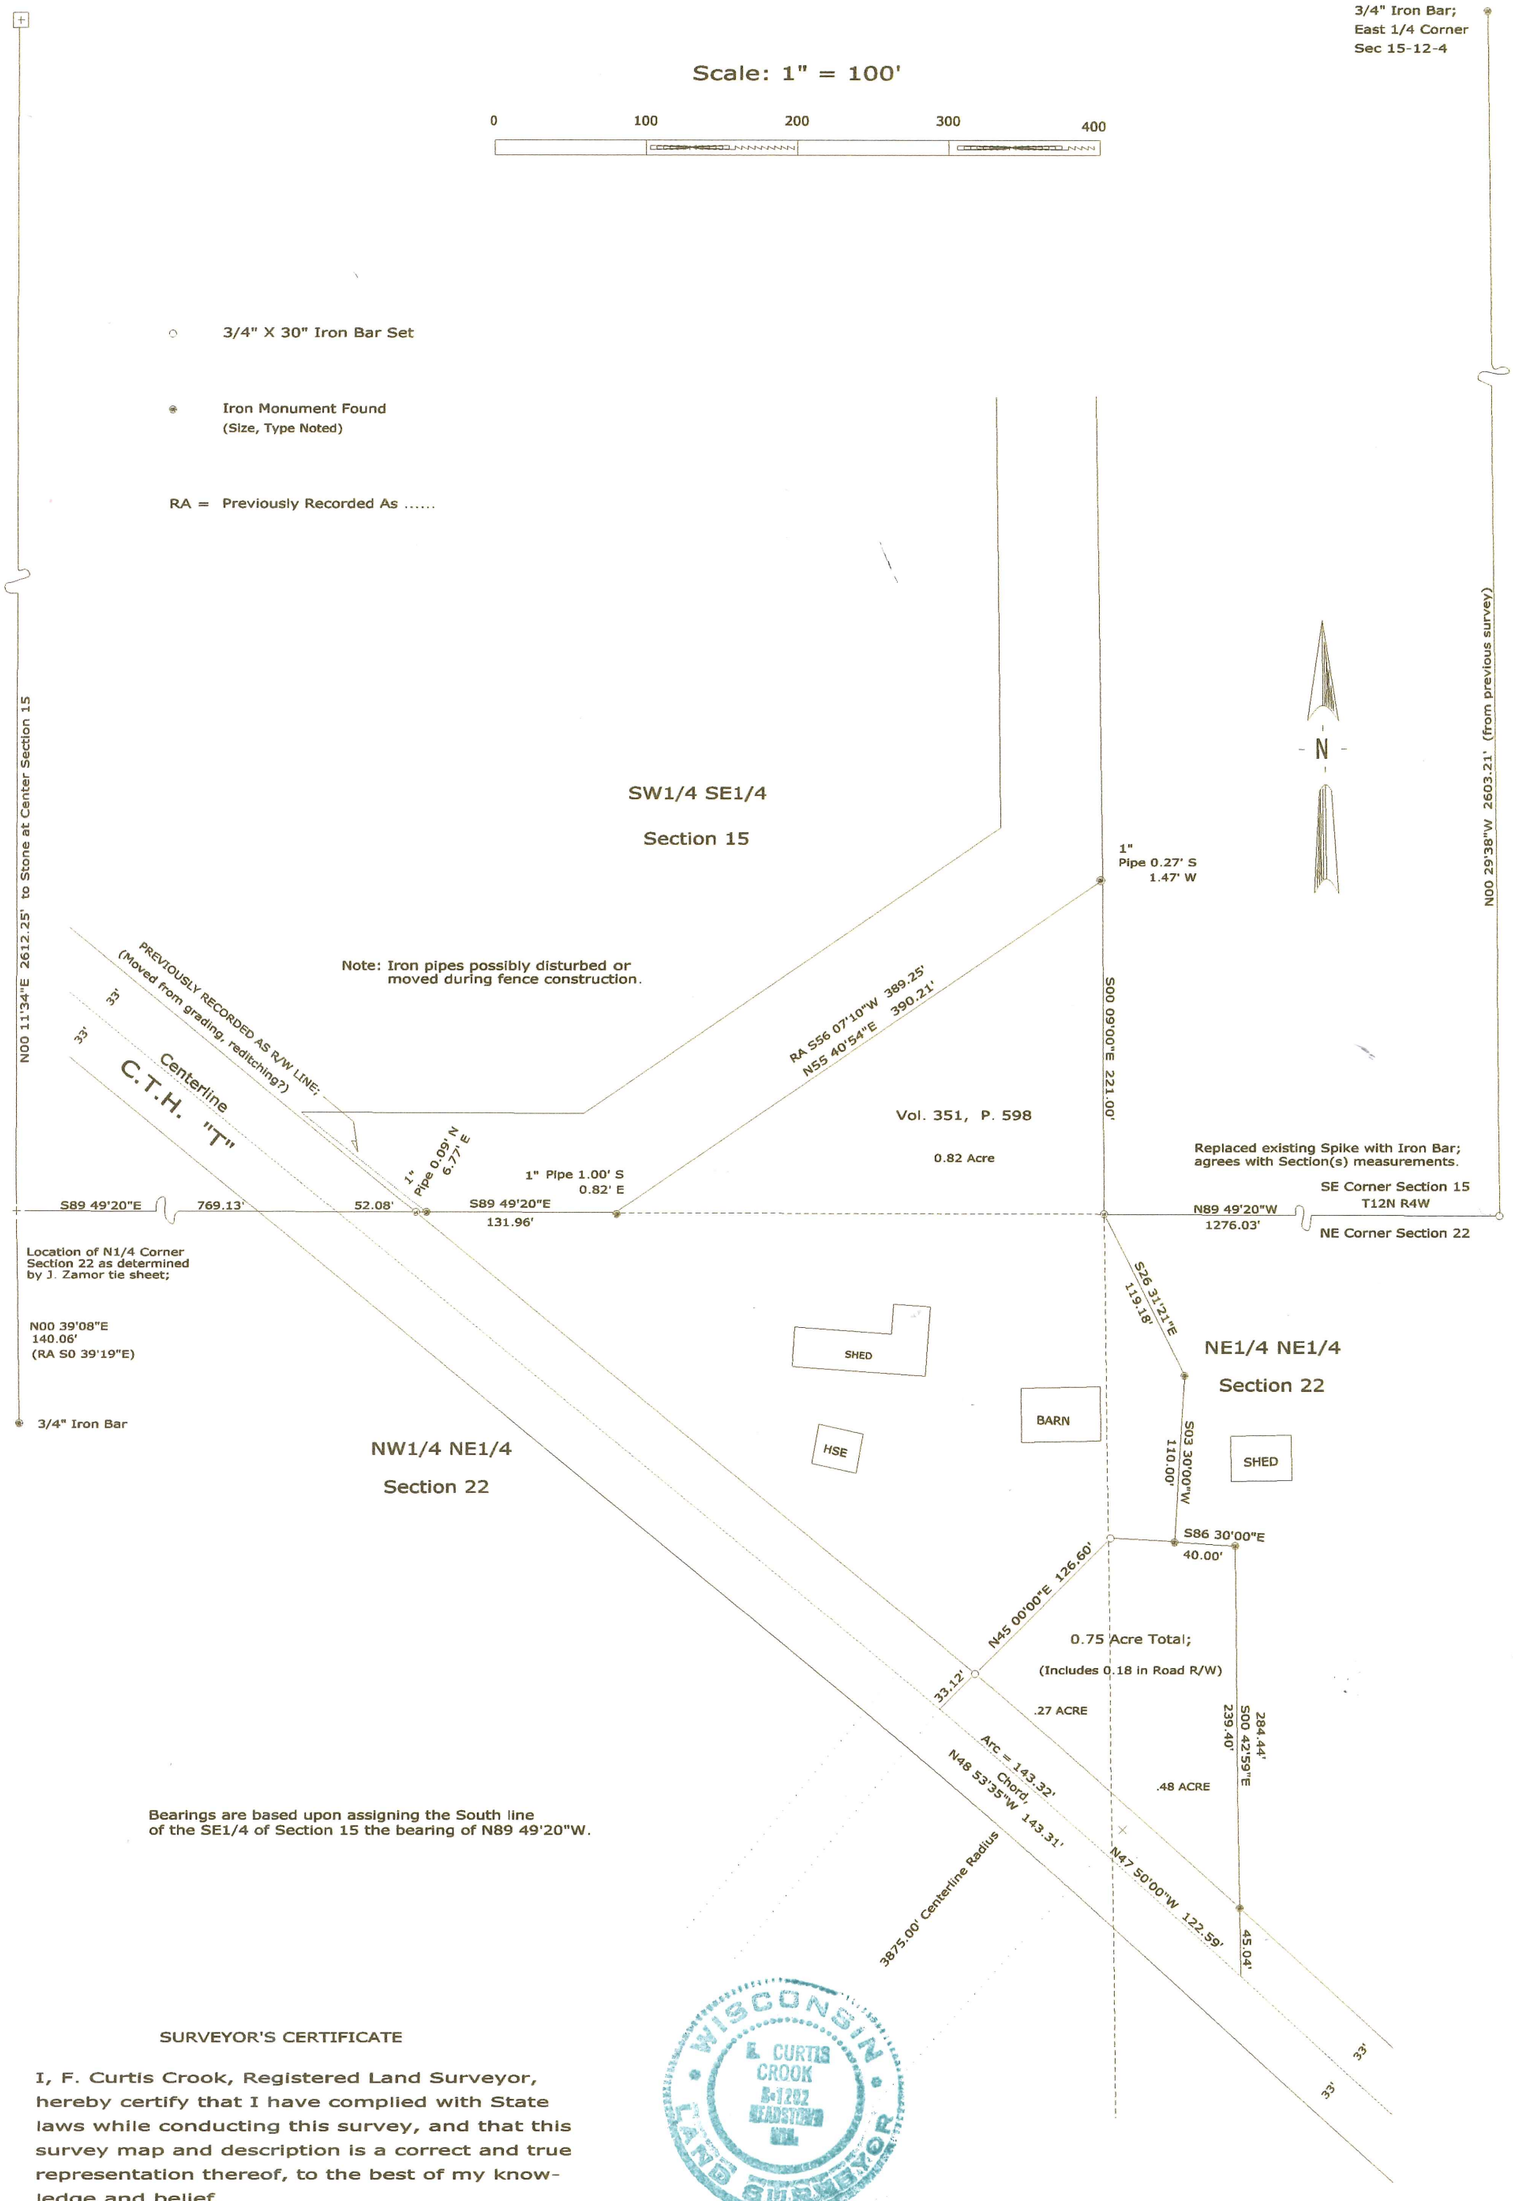


SURVEYOR'S CERTIFICATE

I, F. Curtis Crook, Registered Land Surveyor, hereby certify that I have complied with State laws while conducting this survey, and that this survey map and description is a correct and true representation thereof, to the best of my knowledge and belief.

F. Curtis Crook (3-06-01)

3-06-01

F. Curtis Crook R.L.S. 1292
S6953 CTH T Readstown, WI, 54652 608-629-5429
Res.: 622 S Main Viroqua, WI 54665 637-3454

WISCONSIN F. CURTIS CROOK S-1292 READSTOWN WI. LAND SURVEYOR

Bill Brooke Survey;
Part N1/2 NE1/4
Sec. 22, T12N, R4W,
Town of Franklin,
Vernon County, Wis.

C422BROO