PLAT OF SURVEY

I, Robert M. Lampman, Registered Land Surveyor, do hereby certify that by the order of Luther Hendrickson, I have made a survey of a parcel of land located in the NW¼ of the NW¼ of Section 16, Town 12 North, Range 4 West, Town of Franklin, Vernon County, Wisconsin, to-wit:

Commencing at the Northwest Corner of Section 16; thence South along the West line of the NW¼ of said Section 16, 350.60 feet to the Northerly right-of-way line of vacated C.T.H. "T"; thence S84°17'06"E along said right-of-way line, 28.38 feet to the point of beginning; thence S84°17'06"E along said right-of-way line 355.72 feet to the Southwesterly right-of-way line of U.S.H. 14 and 61, said point also being on a curve; thence along said Southwesterly right-of-way line of U.S.H. 14 and 61 on a curve to the left having a radius of 5830.00 feet and a chord that bears S34°26'13"E, 131.06 feet; thence S86°09'51"W, 248.06 feet to a point on the Northeasterly right-of-way line of an easement, 66.00 feet wide; thence N48°26'07"W along said Northeasterly right-of-way line of an easement, 241.33 feet to the point of beginning. Said parcel contains .898 acres.

I further certify that the within drawing is a correct representation of the boundaries surveyed to the best of my knowledge and belief.

Robert M. Lampman

LAMPMAN & ASSOCIATES
Viroqua, Wisconsin
Robert M. Lampman, Registered
Land Surveyor, Certificate S-1296

WISCONSIN
ROBERT M. LAMPMAN
S-1296
VIROQUA, WIS.
9-1-78
LAND SURVEYOR

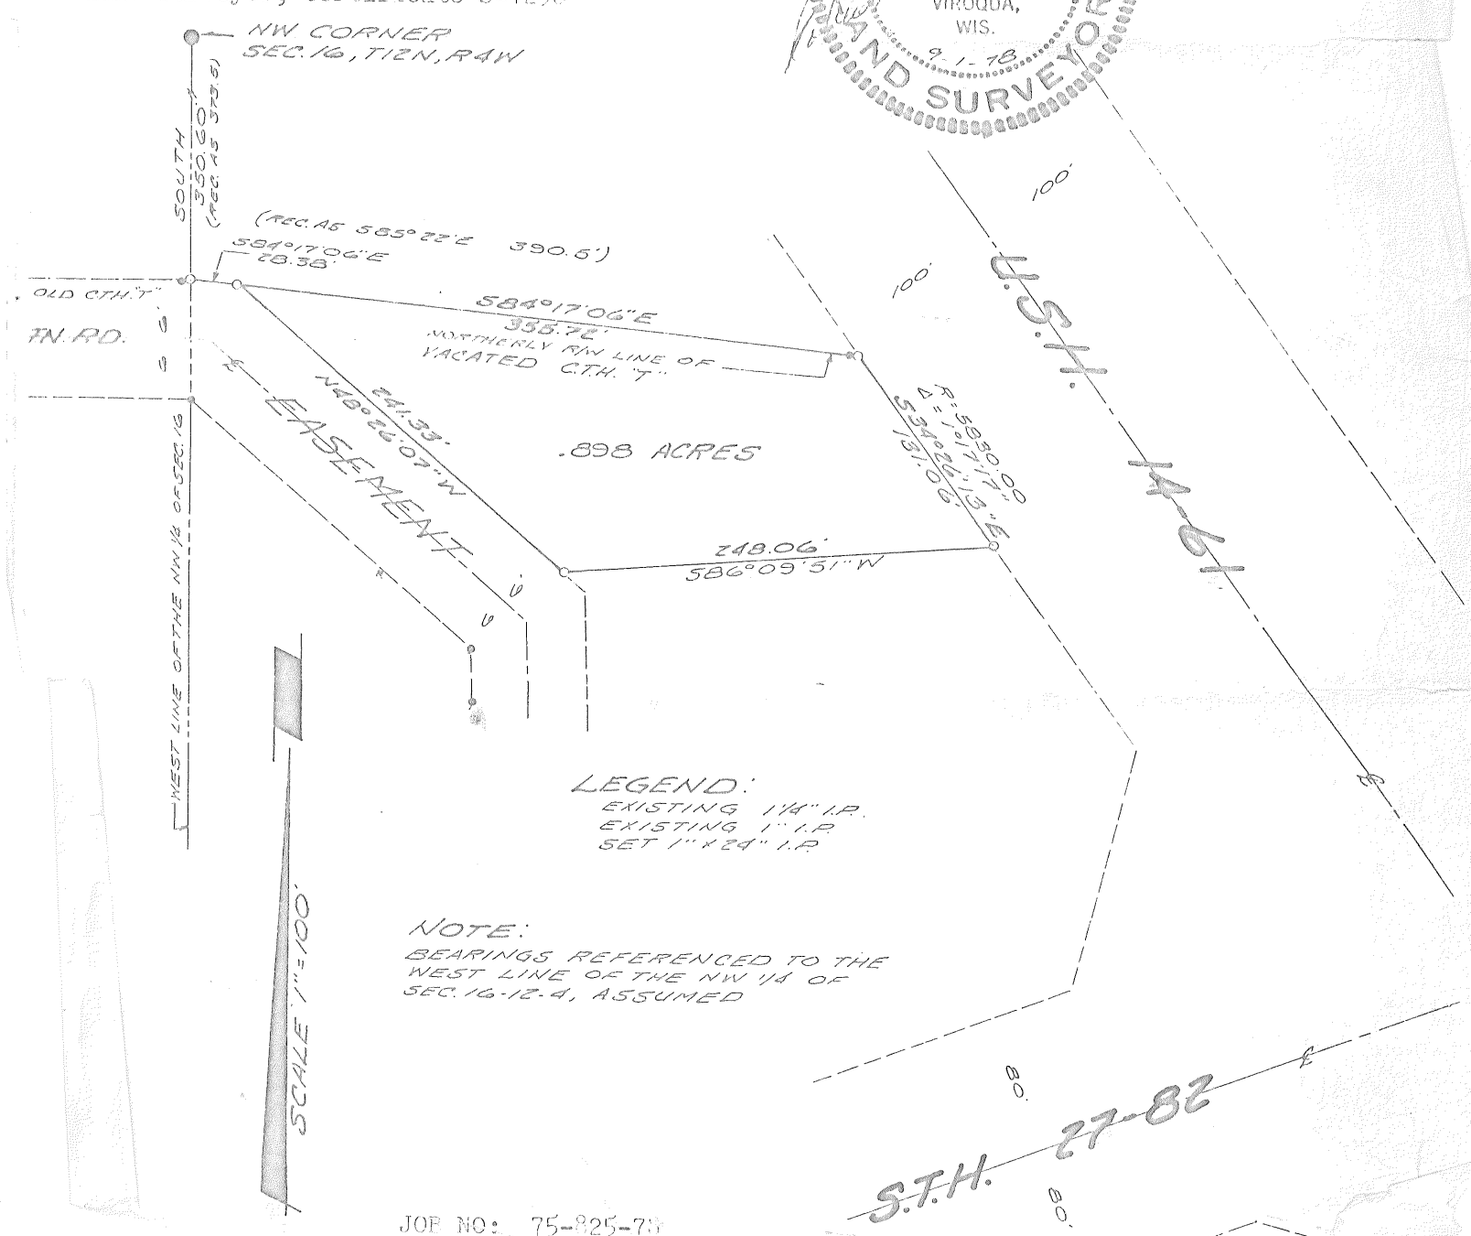

JOB NO: 75-825-78
DATE: 9-1-78