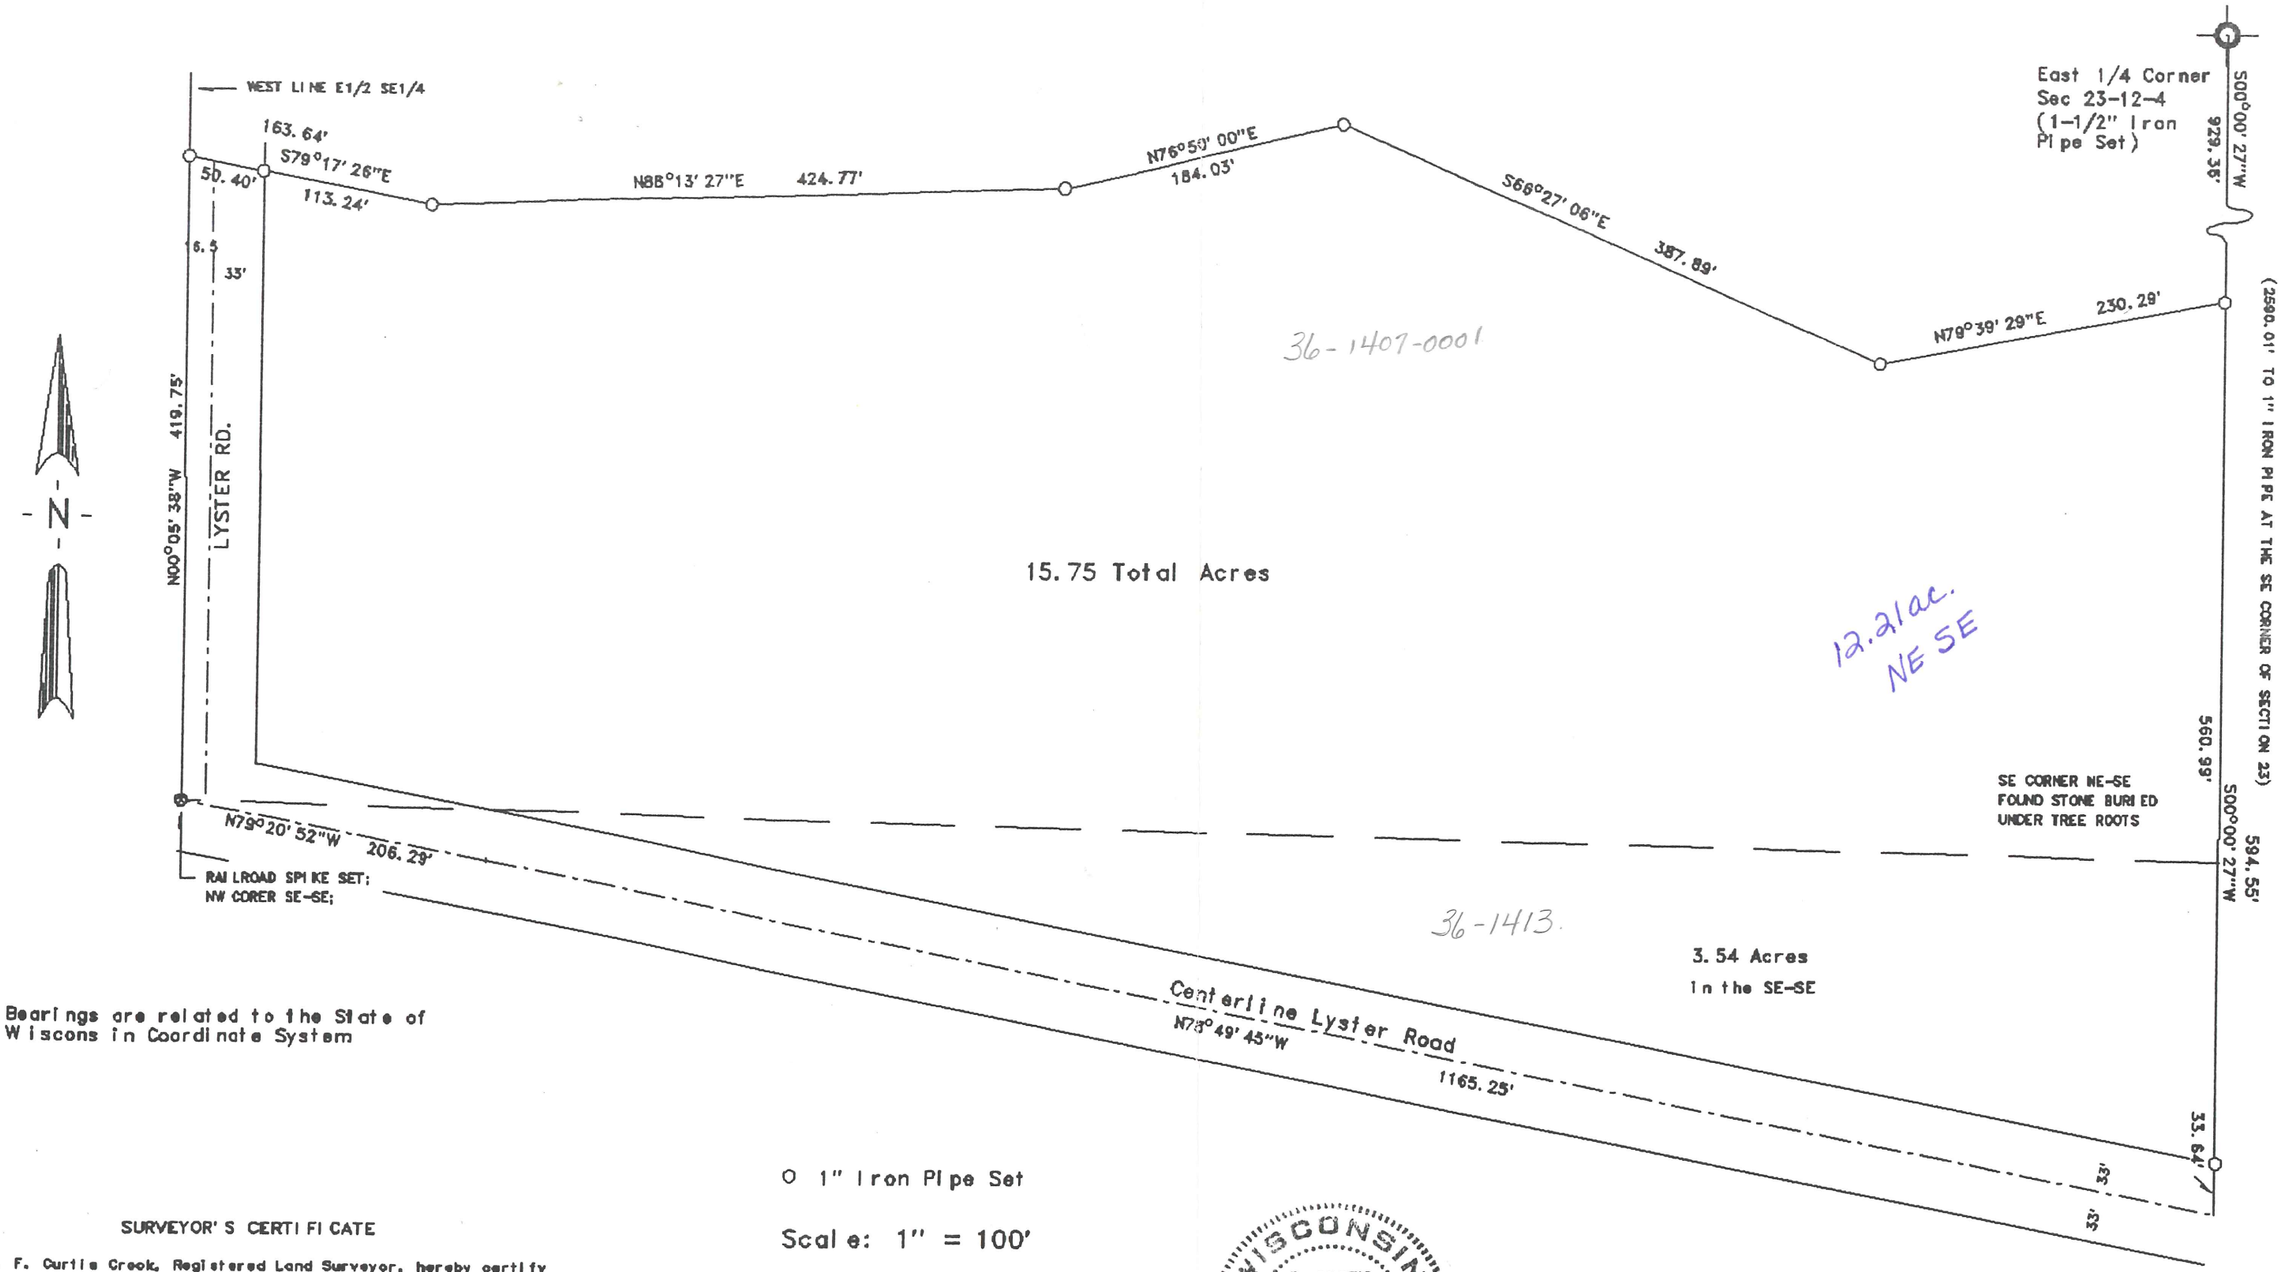

Bearings are related to the State of Wisconsin Coordinate System

O 1" Iron Pipe Set

Scale: 1" = 100'

SURVEYOR'S CERTIFICATE

I, F. Curtis Crook, Registered Land Surveyor, hereby certify that I have complied with State laws while conducting this survey, and that this map and accompanying description are correct and true representations thereof, to the best of my knowledge and belief.

F. Curtis Crook 6-6-91

F. Curtis Crook R.L.S. 1292

REVISED 5-4-91; point added in fenceline

WISCONSIN F. CURTIS CROOK S-1292 READSTOWN WIS. LAND SURVEYOR

For Hall Realty;
Part of the
Harbach & Nixon Farm
Part E1/2 SE1/4
Sec. 23 T12N R4W,
Town of Viroqua
Vernon County, Wi.

12423NIX