REVISED JULY 25, 2001

Description, Hanson to Stafslien

A parcel of land in the E1/2 SE1/4 of Section 6, T12N, R4W, Town of Viroqua, Vernon County, Wis., described as follows:

commencing at a stone survey monument at the southeast corner of said Section 6; thence S88°49'47"W 921.04' along the south line thereof to a point which is 396.00' (24 rods) easterly of the southwest corner of the SE1/4 SE1/4; thence N00°46'05"W 74.25' along a line parallel with the west line of the SE1/4 SE1/4 to a 3/4" iron bar in the existing east west fenceline, the point of beginning. Thence continuing N00°46'05"W 1469.83' along said parallel line to a 3/4" iron bar at the southerly right of way line of C.T.H. "NN"; thence continuing N00°46'05"W 33.56' to a point on the centerline thereof; thence N78°46'00"E 268.46' along said centerline; thence S00°46'05"E 33.56' to a 3/4" iron bar at the aforementioned southerly right of way line; thence continuing S00°46'05"E 1056.55' along a line parallel with the west line of the SE1/4 SE1/4 to a 3/4" iron bar at the northwest corner of that parcel of land described in Volume 192, Page 226, (Seidel); thence S00°20'00"W 459.13' to an existing fence corner, being a 3/4" X 5" iron grader blade set in concrete; thence S88°33'36"W 255.19' to the point of beginning. Said parcel contains 9.20 acres, including that portion subject to existing C.T.H. "NN" right of way.

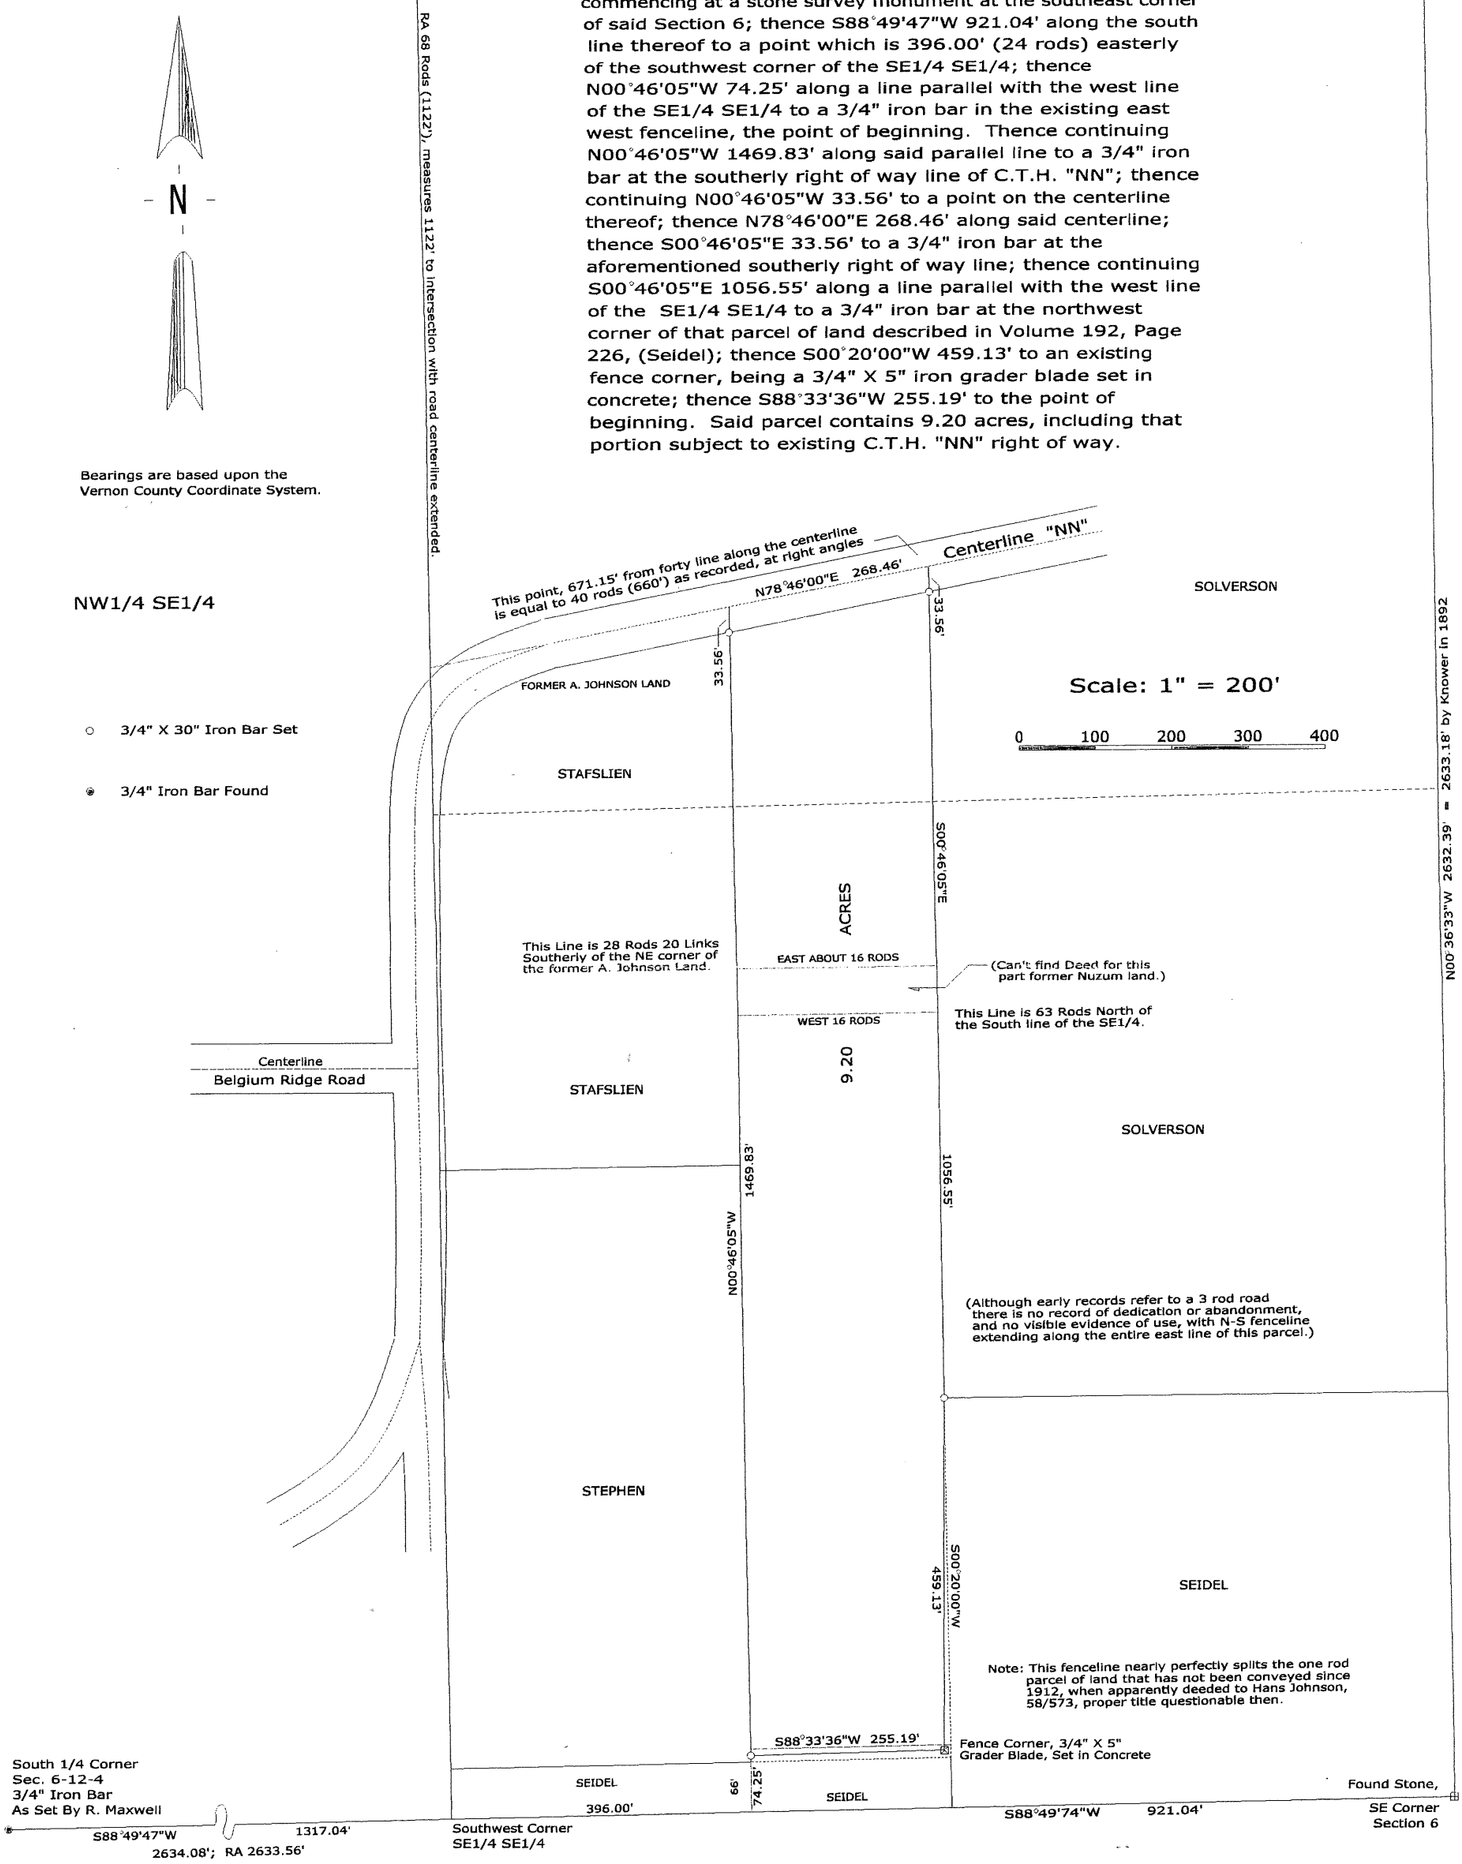

SURVEYOR'S CERTIFICATE

I, F. Curtis Crook, Registered Land Surveyor, hereby certify that I have compiled with State laws while conducting this survey, and that this survey map and description is a correct and true representation thereof, to the best of my knowledge and belief.

F. Curtis Crook 7-26-01

F. Curtis Crook R.L.S. 1292 7-25-01

Route 1 Readstown, WI 54652 Phone 608-629-5429

Res.: 622 S. Main, Viroqua, WI 54665 637-3454

C406STAF

WISCONSIN F. CURTIS CROOK S-1292 READSTOWN WIS. LAND SURVEYOR

property transaction,
HANSON to STAFSLIEN;
Part E1/2 SE1/4 of
Sec 6 T12N R4W,
Town of Viroqua,
Vernon County, Wis.