JUN 2 0 2000

POINTS ON LINE SURVEY

LOCATED IN THE NE 1/4-SE 1/4 & THE SE 1/4-SE 1/4 OF SECTION 1, T.12N., R.6W., TOWN OF HARMONY & THE NW 1/4-SW 1/4 OF SECTION 6, T12N., R.5W., TOWN OF JEFFERSON, VERNON COUNTY, WISCONSIN.

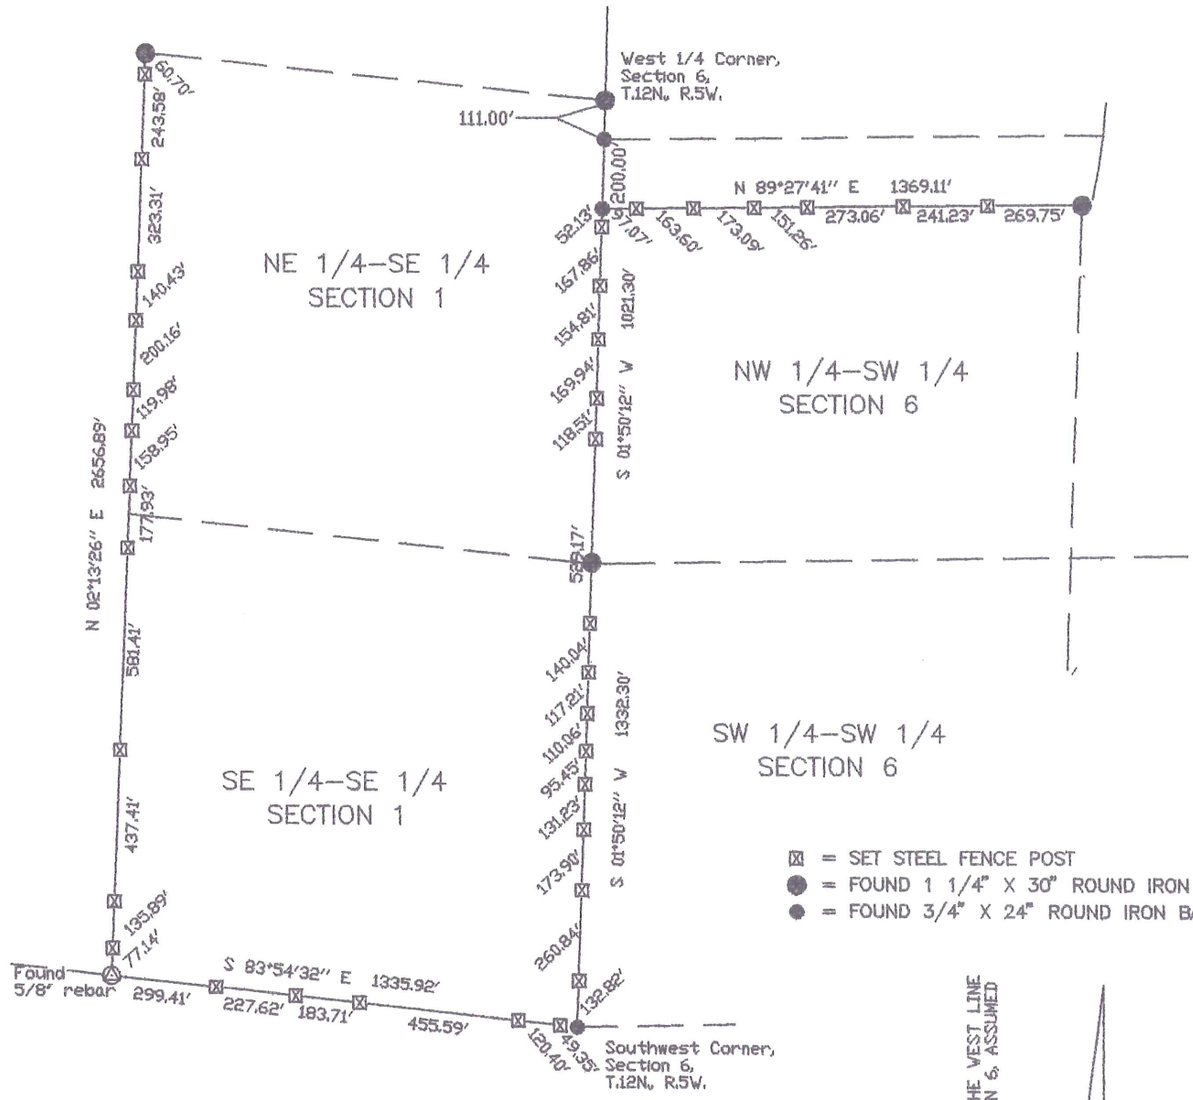

SURVEYOR'S CERTIFICATE:

I, **DWAYNE M. HEFNER**, being a duly qualified Surveyor, do hereby certify that by the order and under the direction of **DARRYL SCHERWINSKI** I have surveyed and mapped the above described property and that the within map is a true and correct representation of the exterior boundaries of the land surveyed and that I have complied with the provisions of A-E 7 of the Wisconsin Administration Code to the best of my knowledge and belief.

Dwayne M. Hefner

DWAYNE M. HEFNER, Registered Land Surveyor
Feddersen Engineering & Surveying
1400 South Superior Avenue
Tomah, Wisconsin 54660
(608) 372-3284

File No. 2124-J\2343-S
APRIL 6, 2000

500 0 500
SCALE : 1" = 500'

WISCONSIN DWAYNE M. HEFNER S 2494 WILTON, WI LAND SURVEYOR

RECEIVED FOR FILING
VERNON COUNTY SURVEYOR

DRAWN BY: J.A.S.	PROJECT	FOR:	SHT. NO.
DATE: 4/6/2000		DARRYL SCHERWINSKI	1/1
DWG. NO.: 2124J\2343-S			
APPROVED BY: D.M.H.			