line of the NW 1/4, S 00°54'22" W 714.96 feet to the point of beginning of this description:

thence, continuing along said East line, S 00°54'22" W 1146.34 feet;
thence N 89°39'24" W 152.84 feet;
thence N 31°18'18" W 121.87 feet;
thence N 17°11'13" W 190.06 feet;
thence N 25°18'06" W 69.77 feet;
thence, on the arc of a 887.85 foot radius curve, concave to the southwest, the chord of which bears, N 35°57'38" W 113.04 feet;
thence N 39°05'01" W 191.99 feet;
thence N 79°09'11" W 108.07 feet;
thence N 23°23'04" W 150.88 feet;
thence N 67°15'11" W 205.24 feet to the centerline of Fauske Lane;
thence, along said centerline, on the arc of a 2000.00 foot radius curve, concave to the northwest, the chord of which bears, N 26°30'15" E 129.50 feet;
thence, continuing along said centerline, N 24°38'56" E 154.06 feet;
thence, continuing along said centerline, on the arc of a 617.00 foot radius curve, concave to the southeast, the chord of which bears, N 35°07'06" E 224.23 feet;
thence S 80°23'58" E 187.36 feet;
thence S 78°24'30" E 294.35 feet;
thence S 77°21'45" E 142.32 feet to the point of beginning.

Subject to any portion used for road right-of-way purposes.
Subject to any easements, covenants and restrictions of record.

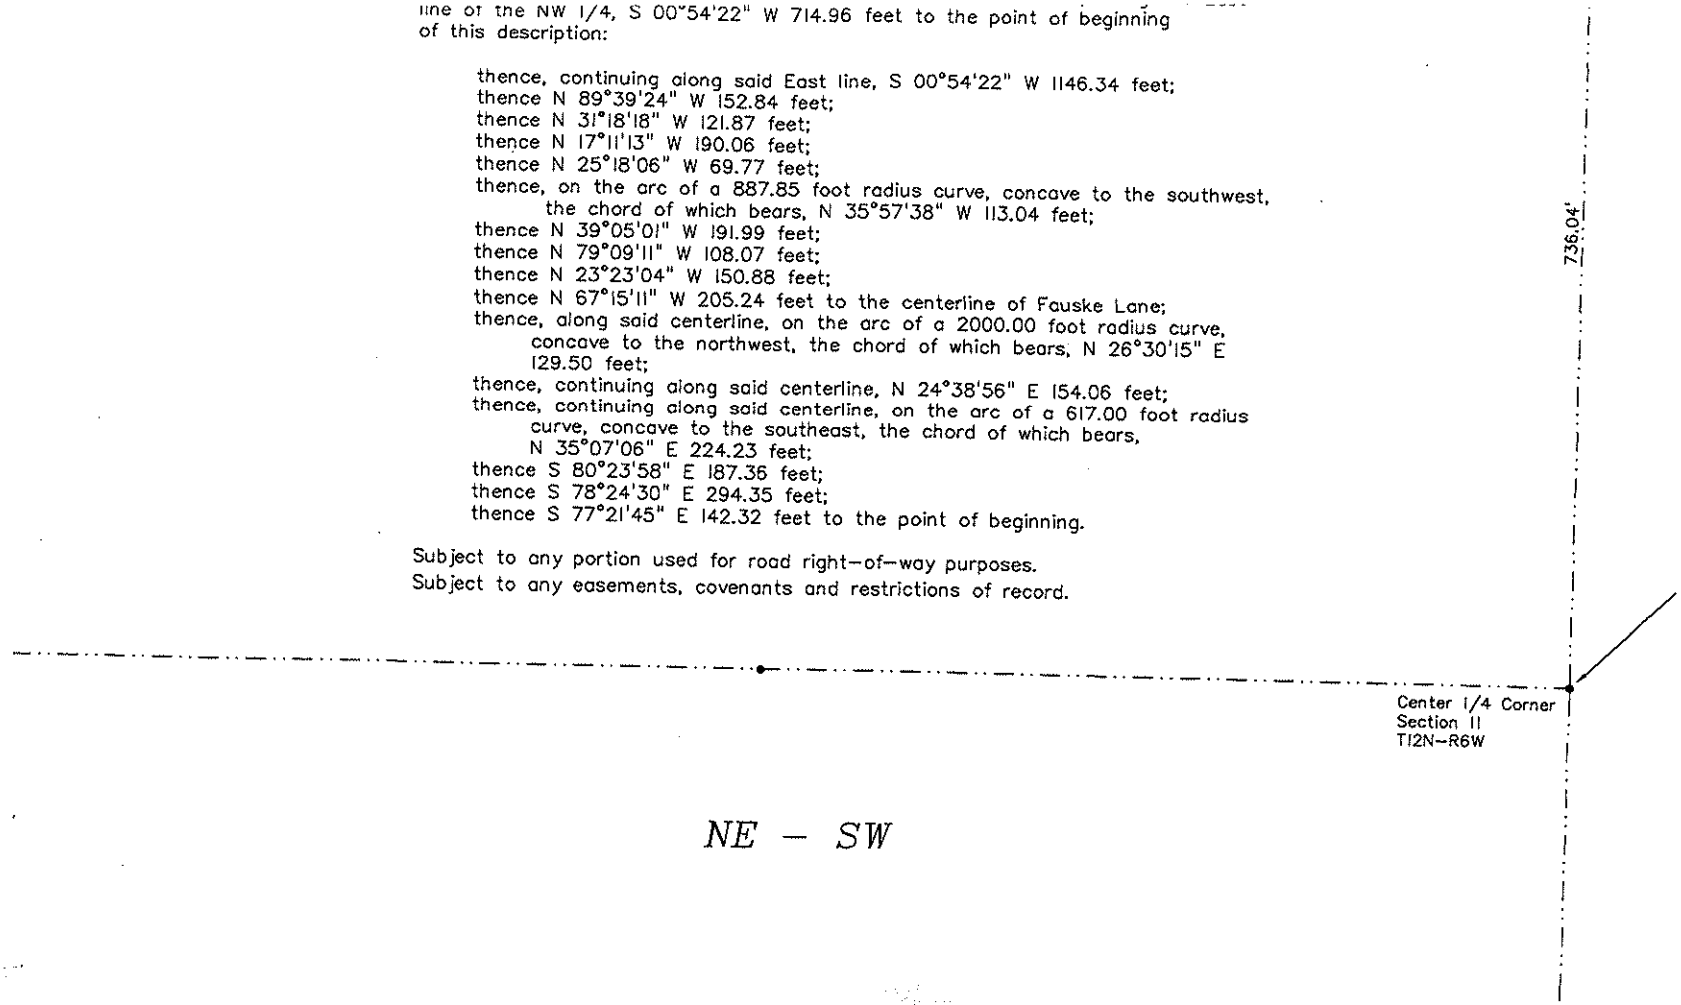

SURVEY FOR

Todd Whisler

Part of the NE-NW, SE-NW
Section 11, T12N-R6W
Town of Harmony, Vernon County, WI
S5364 Fauske Lane

DRAWN BY:	DATE:
MH TS	5/10/2010
REVISED BY:	DATE:
SCALE: 1" = 100'	

SHEET 1 OF 1	PROJECT NO.: S-6209	FIELD CREW: TS, RC

Plat of Survey for Todd Whisler

See full survey in Treasurers office