North line of said NW 1/4 of the SW 1/4, S 89°59'57" E 835.70 feet;
thence S 05°39'19" W 423.46 feet to the centerline of Fauske Lane;
thence, along said centerline, S 25°11'53" W 866.31 feet;
thence, continuing along said centerline, on the arc of a 560.00 foot radius curve, concave to the southeast, the chord of which bears, S 18°25'17" W 132.16 feet to the South line of said NW 1/4 of the SW 1/4;
thence, along said South line, S 89°51'40" W 388.54 feet to the southwest corner of said NW 1/4 of the SW 1/4;
thence N 00°13'19" E 1336.56 feet to the point of beginning.

Subject to any easements, covenants and restrictions of record.

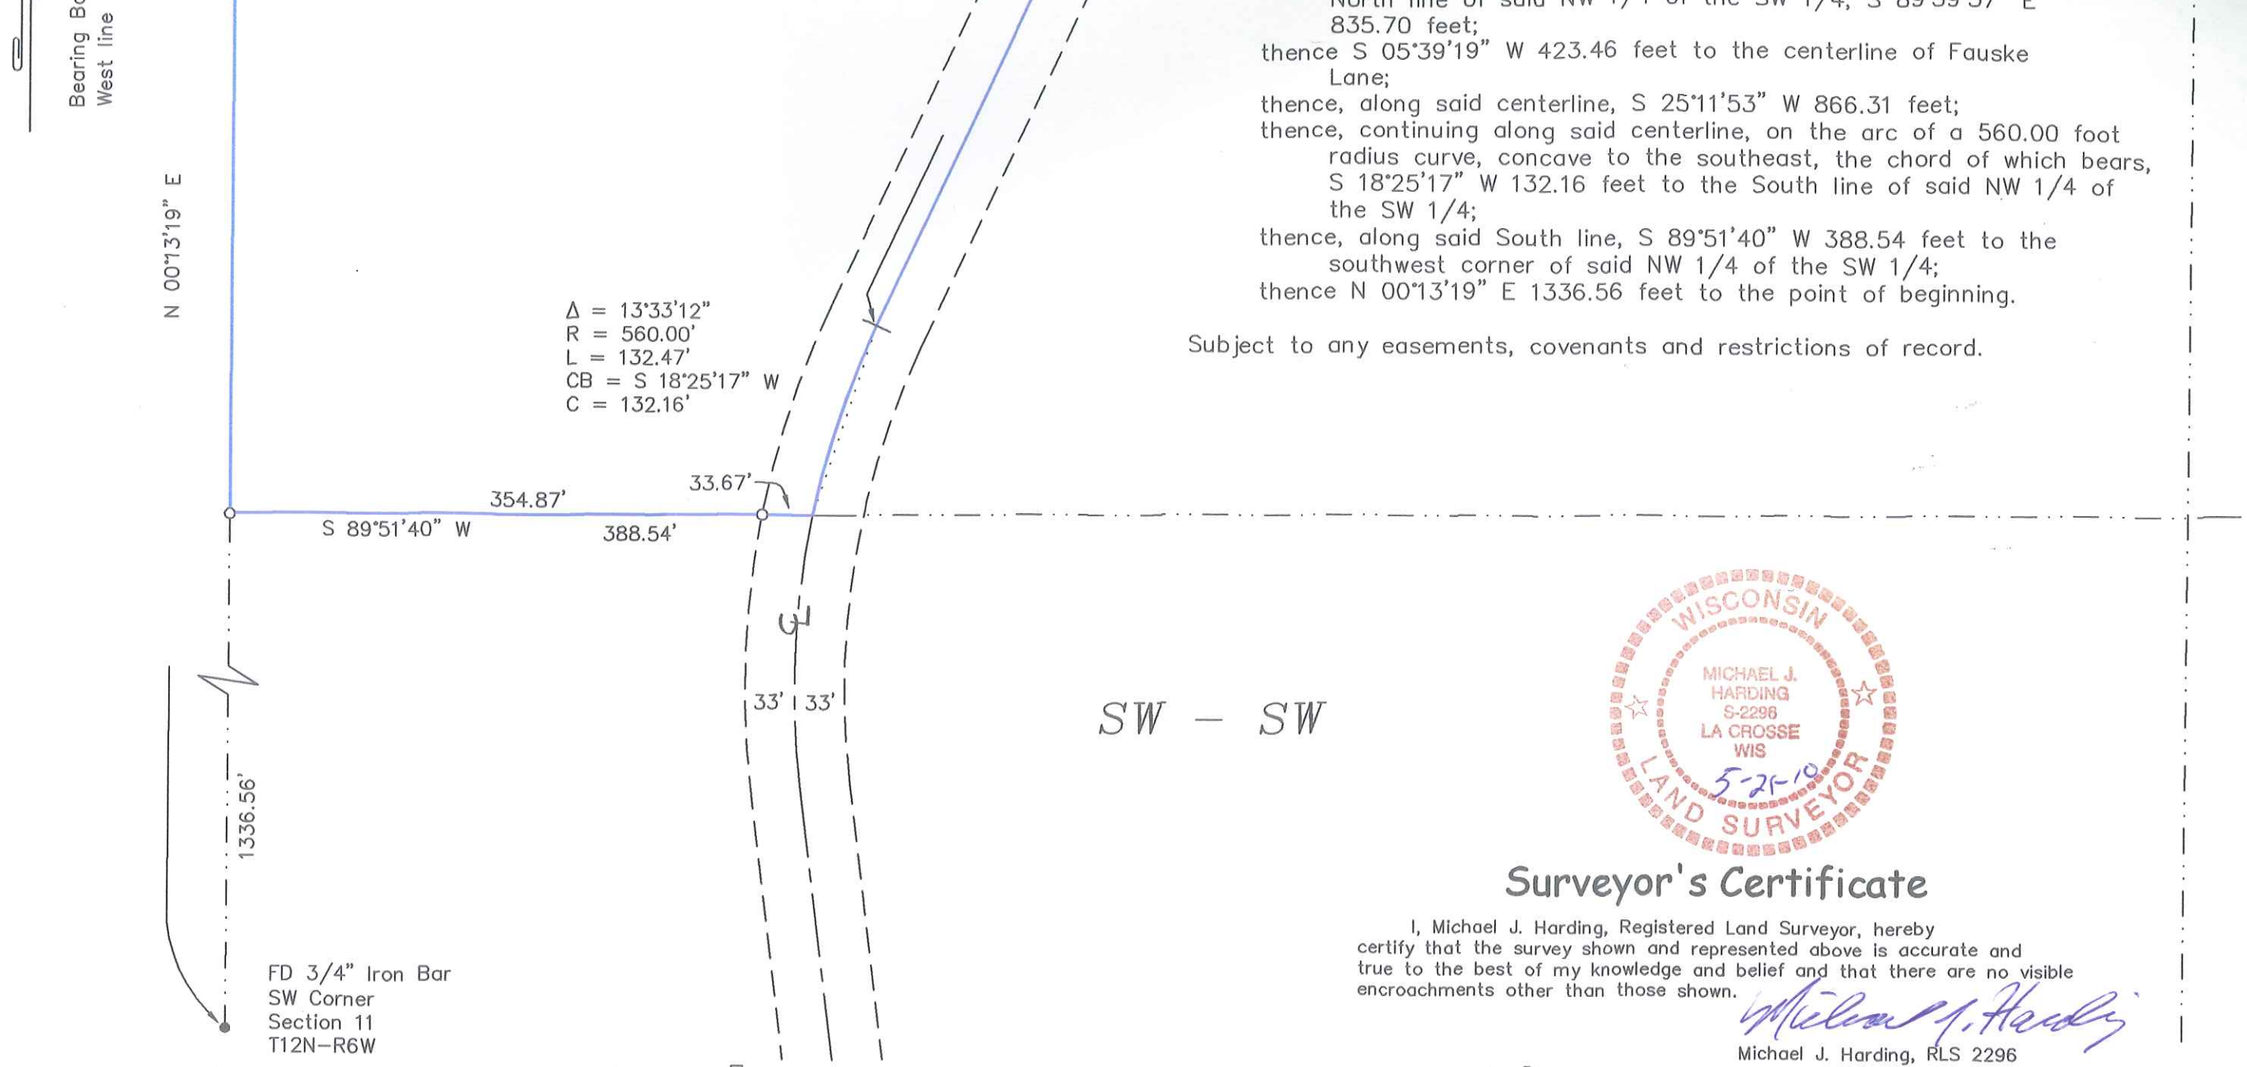

WISCONSIN
MICHAEL J. HARDING
S-2296
LA CROSSE
WIS
5-21-10
LAND SURVEYOR

Surveyor's Certificate

I, Michael J. Harding, Registered Land Surveyor, hereby certify that the survey shown and represented above is accurate and true to the best of my knowledge and belief and that there are no visible encroachments other than those shown.

Michael J. Harding, RLS 2296

SURVEY FOR

Tony Reed

Part of the NW 1/4 - SW 1/4
Section 11, T12N-R6W
Town of Harmony, Vernon County, Wisconsin
Fauske Lane

DRAWN BY: MH TS	DATE: 5-21-2010
REVISED BY:	DATE:
SCALE: 1" =100'	

SHEET 1 OF 1	PROJECT NO.: S-6209A	CREW: TS RC

Plat of Survey for Tony Reed

COULEE REGION LAND SURVEYORS LLC
917 SO. 4TH STREET - P.O. BOX 1954
LA CROSSE, WISCONSIN 54601
PHONE (608) 784-1614 FAX (608) 784-1408