CERTIFICATE OF SURVEY

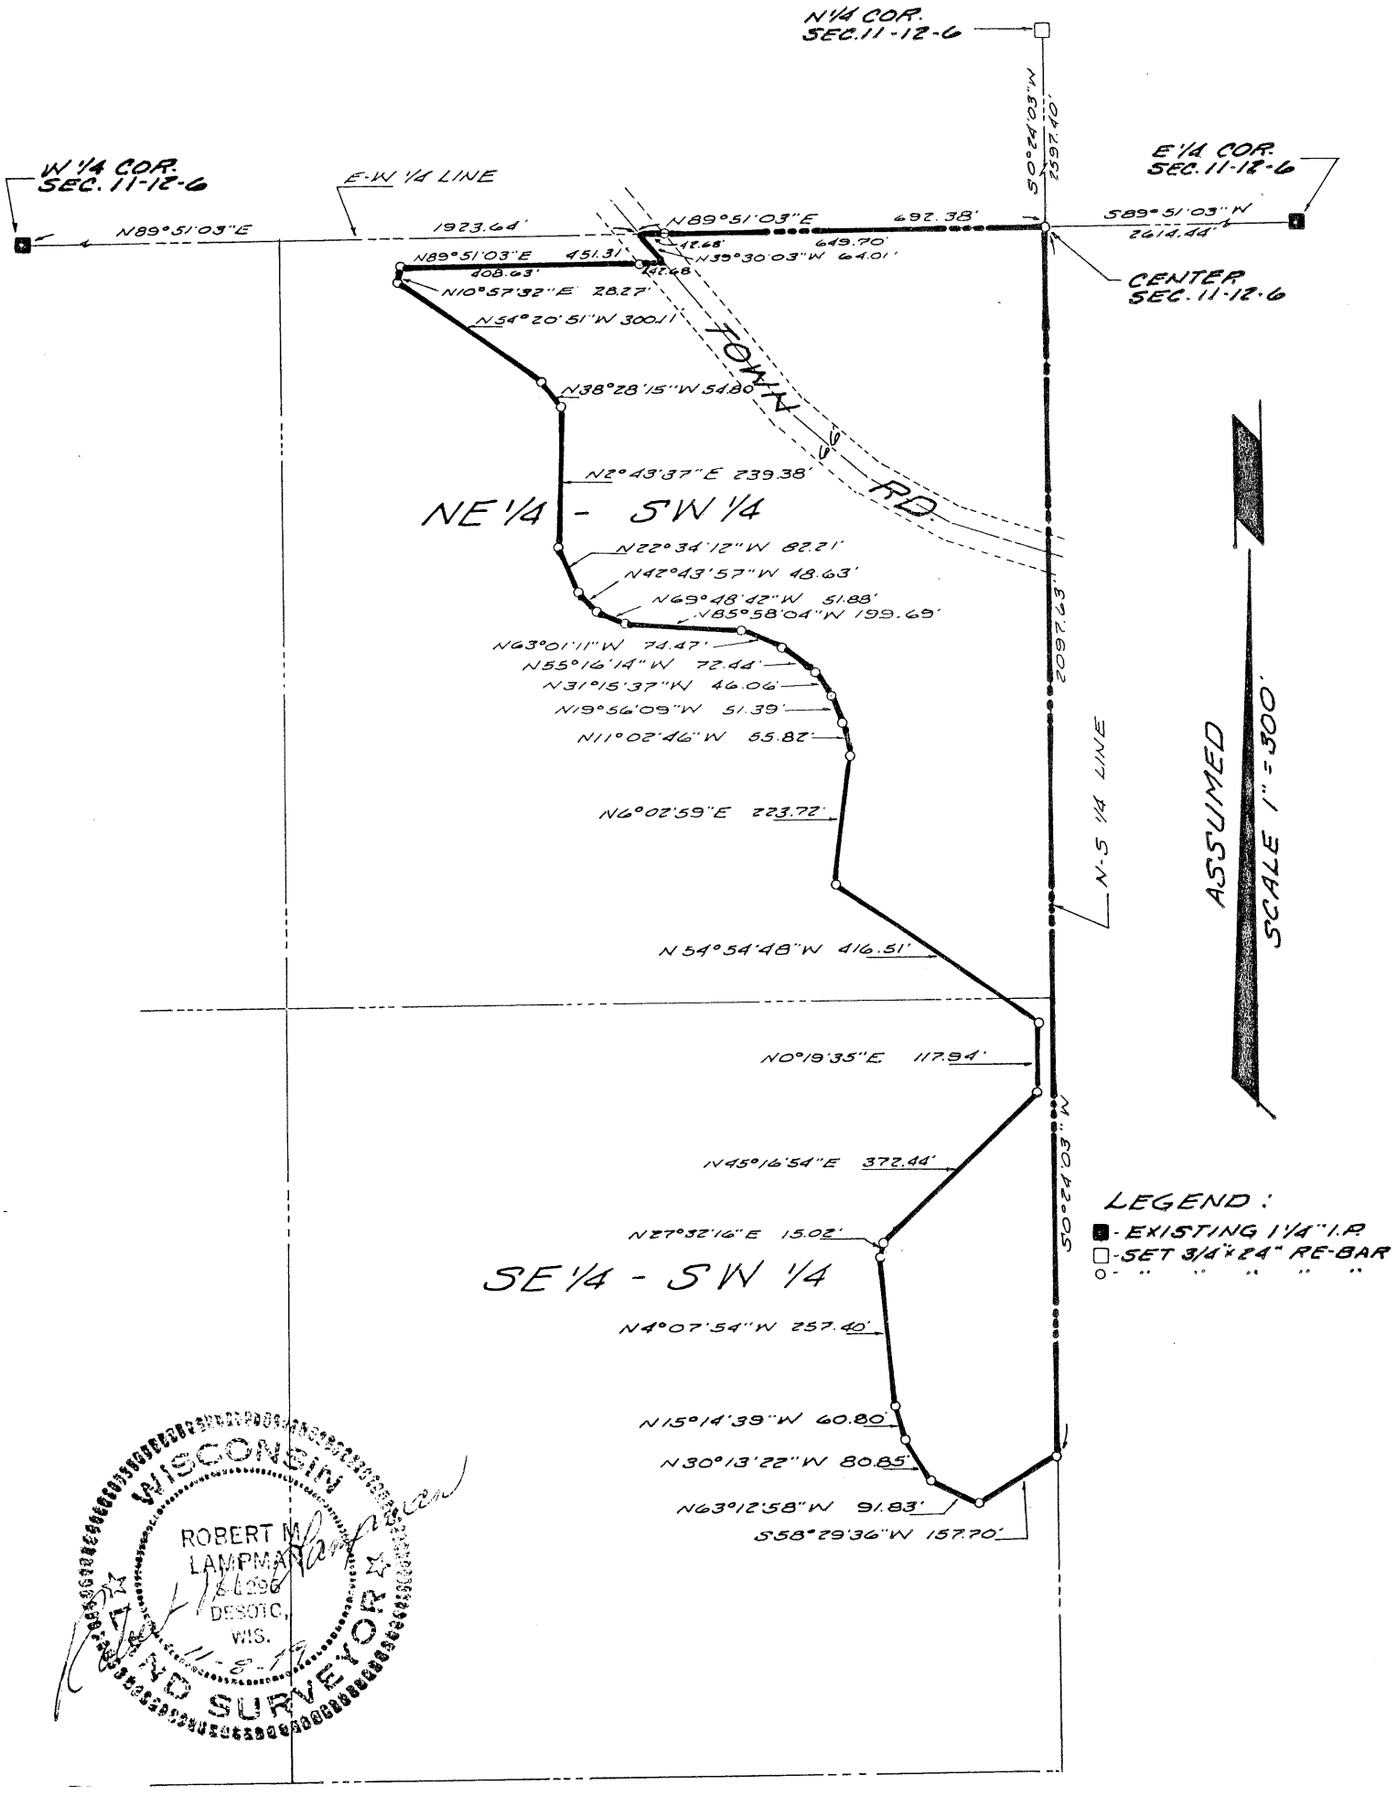

Job No: 121-1025-79
Date : 11-8-79

#55

CERTIFICATE OF SURVEY

I, Robert M. Lampman, Registered Land Surveyor, do hereby certify that by the order of Donald Halvorson I have made a survey of a parcel of land located in the NE¼ of the SW¼ and the SE¼ of the SW¼ of Section 11, Town 12 North, Range 6 West, Town of Harmony, Vernon County, State of Wisconsin, to-wit:

Commencing at the West one-quarter corner of said Section 11; thence N89°51'03"E along the East-West one-quarter line of said Section11, 1923.64 feet to the point of beginning, said point also being on the center-line of a town road; thence continuing N89°51'03"E along the East-West one-quarter line of said Section 11, 692.38 feet to the center of said Section 11; thence S0°24'03"W along the North-South one-quarter line of said Section 11, 2097.63 feet; thence S58°29'36"W, 157.70 feet; thence N63°12'58"W, 91.83 feet; thence N30°13'22"W, 80.85 feet; thence N15°14'39"W, 60.80 feet; thence N4°07'54"W, 257.40 feet; thence N27°32'16"E, 15.02 feet; thence N45°16'54"E, 372.44 feet; thence N0°19'35"E, 117.94 feet; thence N54°54'48"W, 416.51 feet; thence N0°02'59"E, 223.72 feet; thence N11°02'46"W, 55.82 feet; thence N19°56'09"W, 51.39 feet; thence N31°15'37"W, 46.06 feet; thence N55°16'14"W, 72.44 feet; thence N63°01'11"W, 74.47 feet; thence N85°58'04"W, 199.69 feet; thence N69°48'42"W, 51.88 feet; thence N42°43'57"W, 48.63 feet; thence N22°34'12"W, 82.21 feet; thence N2°43'37"E, 239.38 feet; thence N38°28'15"W, 54.80 feet; thence N54°20'51"W, 300.11 feet; thence N10°57'32"E, 28.27 feet; thence N89°51'03"E, 451.31 feet to the center-line of said town road; thence N39°30'03"W, along said center-line 64.01 feet to the point of beginning.

I further certify that the within drawing is a correct representation of the boundaries surveyed to the best of my knowledge and belief.

Robert M. Lampman

LAMPMAN & ASSOCIATES
De Soto, Wisconsin
Robert M. Lampman, Registered
Land Surveyor, Certificate S-1296

WISCONSIN
ROBERT M.
LAMPMAN
S-1296
DESOTO,
WIS.
LAND SURVEYOR

JOB NO: 121-1025-79
DATE: 11-8-79

#556