CERTIFICATE OF SURVEY

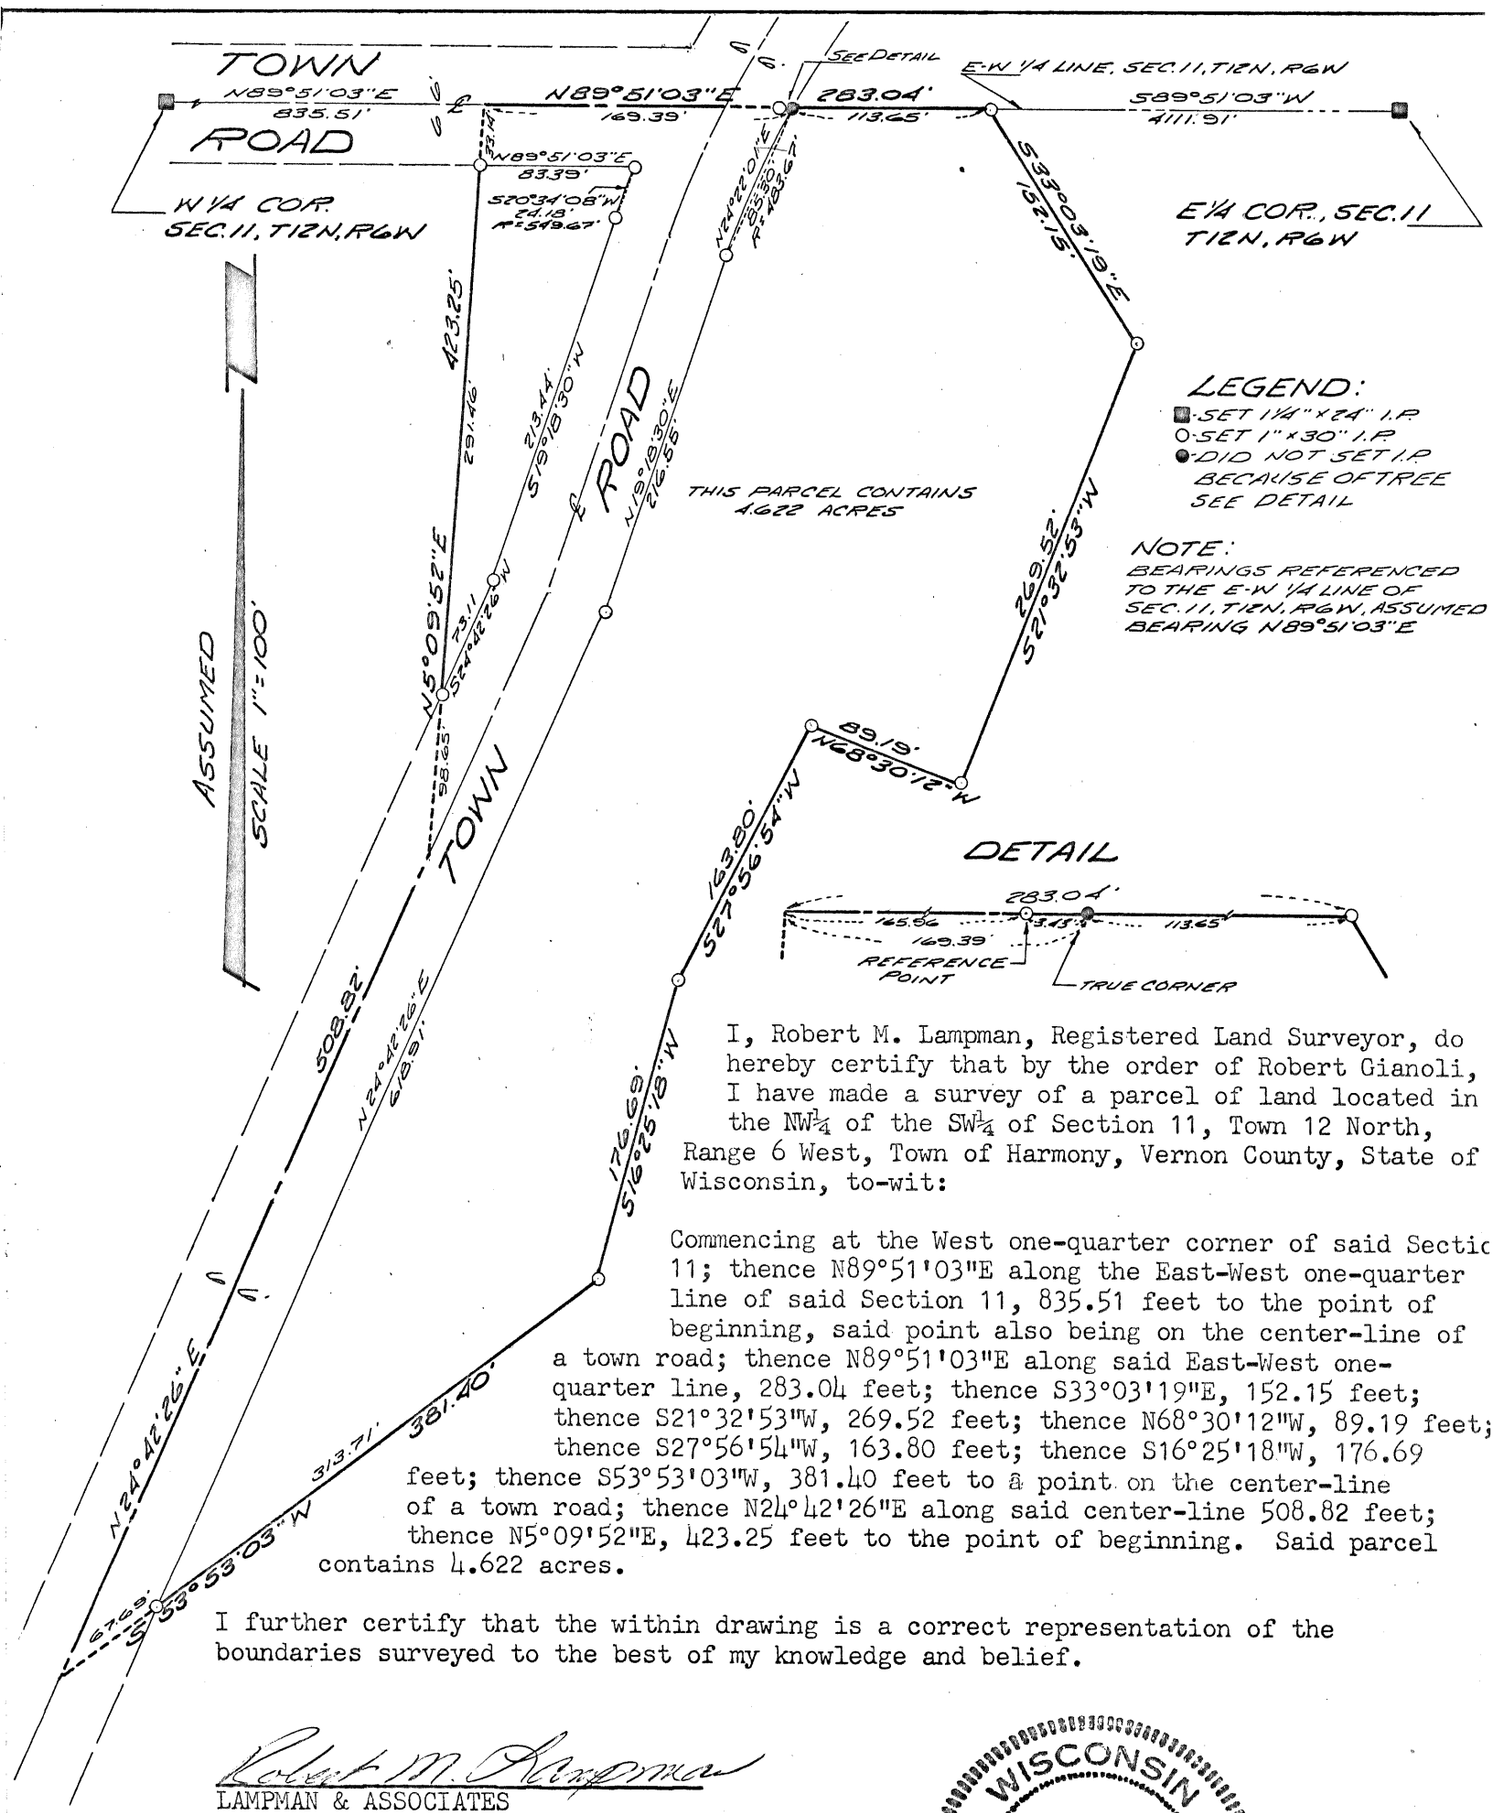

I, Robert M. Lampman, Registered Land Surveyor, do hereby certify that by the order of Robert Gianoli, I have made a survey of a parcel of land located in the NW¼ of the SW¼ of Section 11, Town 12 North, Range 6 West, Town of Harmony, Vernon County, State of Wisconsin, to-wit:

Commencing at the West one-quarter corner of said Sectic 11; thence N89°51'03"E along the East-West one-quarter line of said Section 11, 835.51 feet to the point of beginning, said point also being on the center-line of a town road; thence N89°51'03"E along said East-West one-quarter line, 283.04 feet; thence S33°03'19"E, 152.15 feet; thence S21°32'53"W, 269.52 feet; thence N68°30'12"W, 89.19 feet; thence S27°56'54"W, 163.80 feet; thence S16°25'18"W, 176.69 feet; thence S53°53'03"W, 381.40 feet to a point on the center-line of a town road; thence N24°42'26"E along said center-line 508.82 feet; thence N5°09'52"E, 423.25 feet to the point of beginning. Said parcel contains 4.622 acres.

I further certify that the within drawing is a correct representation of the boundaries surveyed to the best of my knowledge and belief.

Robert M. Lampman

LAMPMAN & ASSOCIATES
Viroqua, Wisconsin
Robert M. Lampman, Registered
Land Surveyor, Certificate S-1296

WISCONSIN
ROBERT M. LAMPMAN
S-1296
VIROQUA, WIS.
LAND SURVEYOR

JOB NO: 46-220-78
DATE: 2-24-78
Revised: 3-1-78