PROPERTY SURVEY MAP NO. 268

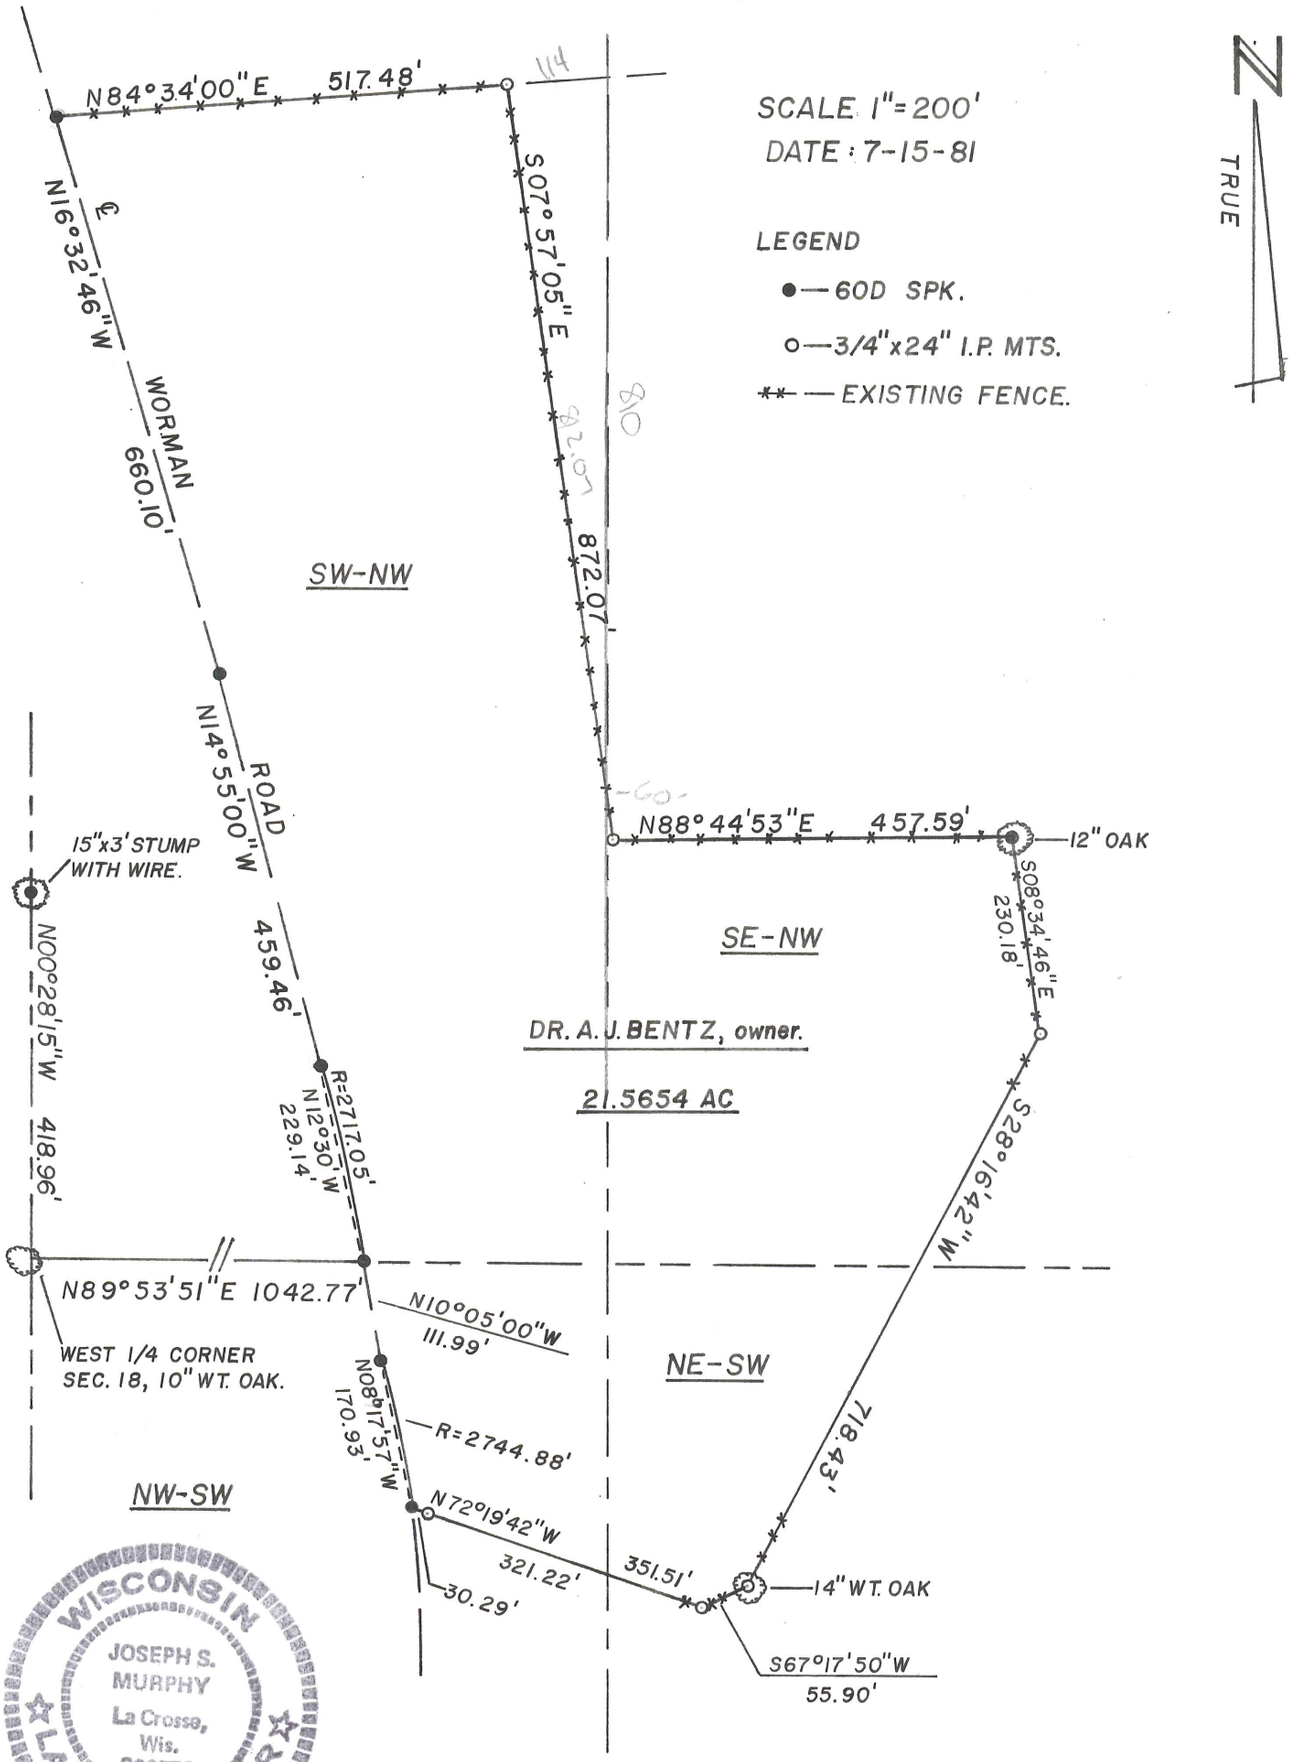

WISCONSIN
JOSEPH S. MURPHY
La Crosse, Wis.
S00578
LAND SURVEYOR

SHEET 1 OF 2 SHEETS

JOSEPH S. MURPHY	LACROSSE, WIS.	SECTION 18
REGISTERED LAND SURVEYOR	VERNON COUNTY	T 12 N, R 6 W

DR. A. J. Bentz to D. Worman

Being part of the SW¼ of the NW¼, SE¼ of the NW¼ and part of the NW¼ of the SW¼, NE¼ of the SW¼, Section 18, T12N, R6W, Town of Genoa, Vernon County WI., bounded and described as follows:

Commencing at the West Quarter (¼) corner of Section 18 thence N89° 53'51"E 1042.77 feet to the point of beginning, said point being the P.C. of a curve concave to the Southwest with a radius of 2717.05 feet, the Chord of which bears N12°30'W and measures 229.14 feet, thence continuing along the center line of Worman Road the following two (2) courses and distances; N14°55'W 459.46 feet, thence N16°32'46"W 660.10 feet, thence N84°34'E 517.48 feet, thence S07°57'05"E 872.07 feet, thence N88°44'53"E 457.59 feet, thence S08°34'46"E 230.18 feet, thence S28°16'42"W 718.43 feet, thence S67°17'50"W 55.90 feet, thence N72°19'42"W 351.51 feet to the P.C. of a curve concave to the Southwest with a radius of 2744.88 feet, the Chord of which bears N08°17'57"W and measures 170.93 feet, thence continuing along the center line of Worman Road N10°05'W 111.99 feet to the point of beginning. Containing 21.5654 acres. Bearings are True.

SURVEYOR'S CERTIFICATE

I, Joseph S. Murphy, Registered Land Surveyor, hereby certify that the attached map and accompanying survey are correct to the best of my knowladge and belief.

Joseph S. Murphy

JOSEPH S. MURPHY RLS 00578