DEC 1 1988

PLAT OF SURVEY

PLAT OF SURVEY
OF
PART OF THE EAST ONE-HUNDRED AND TEN ACRES OF THE NORTHEAST QUARTER (E 110 ACRES - NE¼) OF SECTION TWENTY (20), TOWNSHIP TWELVE (12) NORTH, RANGE SIX (6) WEST, TOWN OF GENOA, VERNON COUNTY, WISCONSIN.

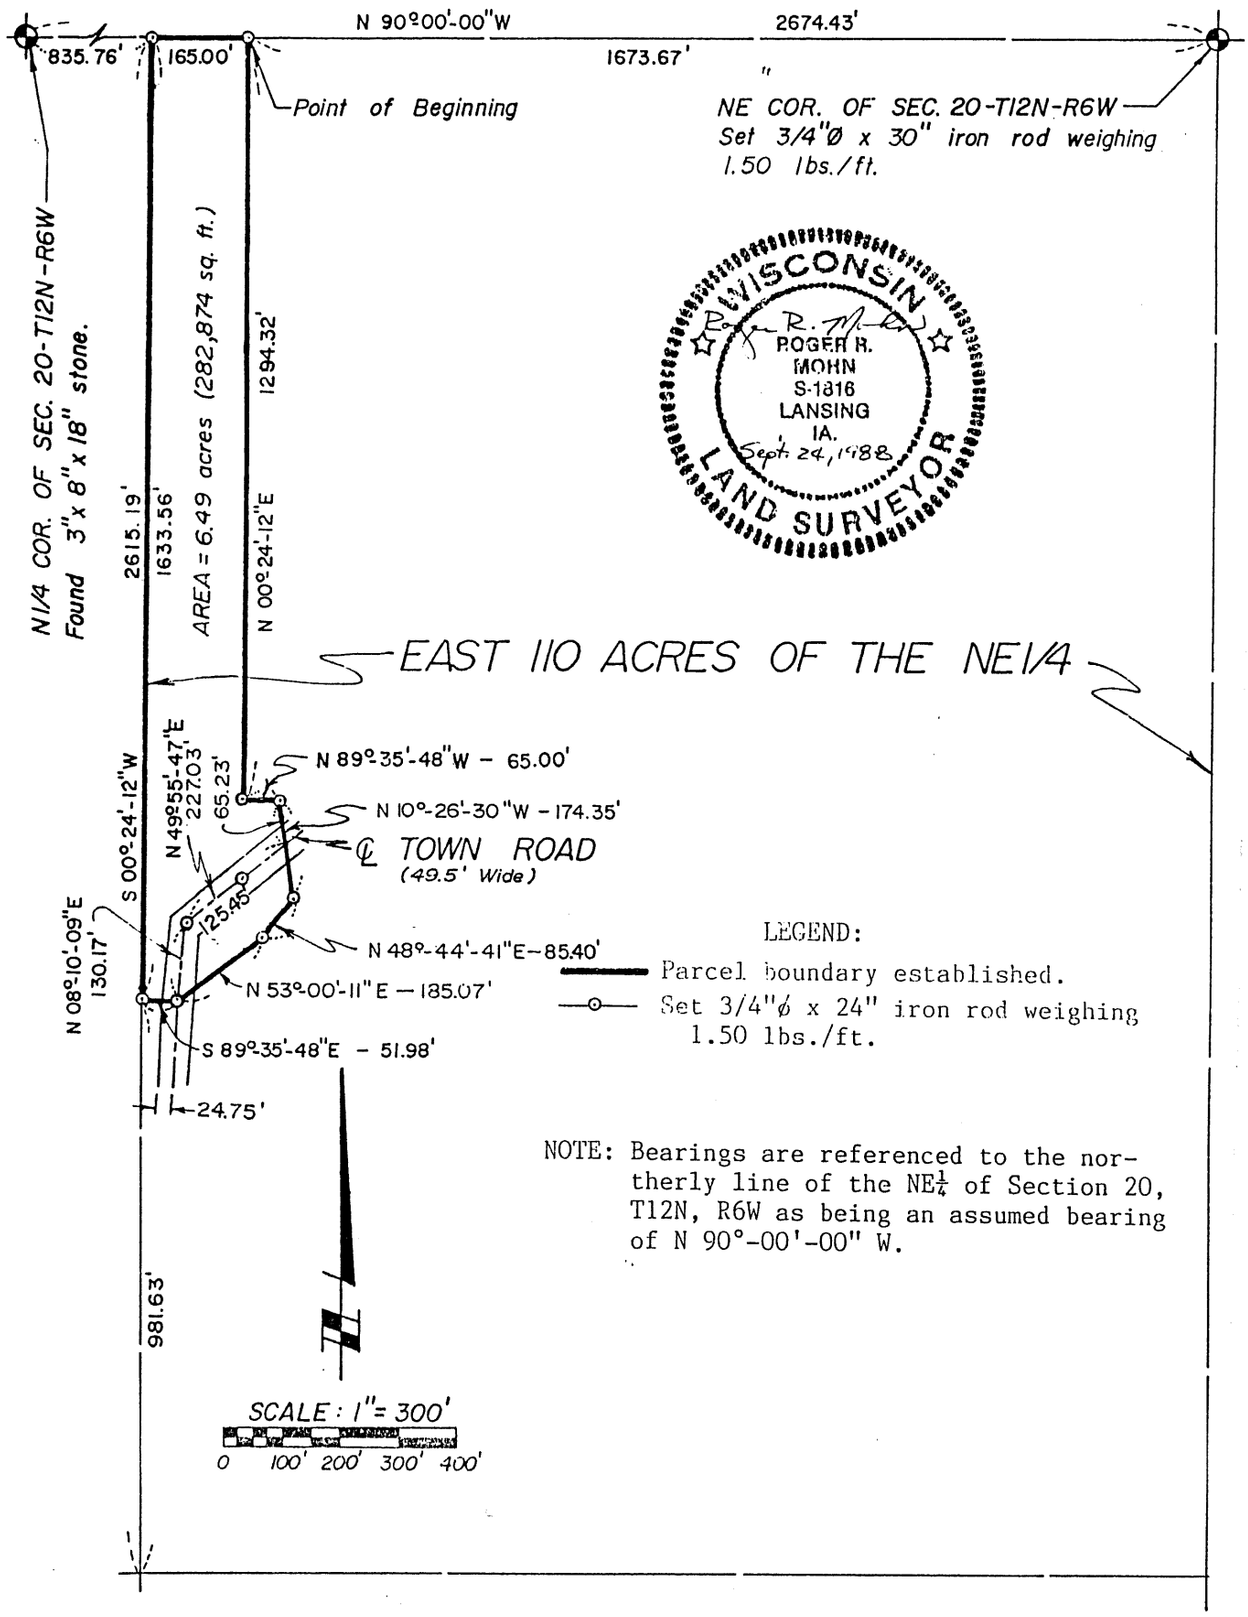

LEGEND:

Parcel boundary established.

Set 3/4"ø x 24" iron rod weighing 1.50 lbs./ft.

NOTE: Bearings are referenced to the northerly line of the NE¼ of Section 20, T12N, R6W as being an assumed bearing of N 90°-00'-00" W.

MOHN SURVEYING R.R. 1 - BOX 114 LANSING, IOWA	PREPARED FOR: Roger Mueller, RFD 1, DeSoto, WI.	
	DATE SURVEYED: Sep't 23, 1988	SHEET NO. 1 OF 2