PLAT OF SURVEY

PLAT OF SURVEY
OF
PART OF THE SOUTHWEST QUARTER OF THE NORTHWEST QUARTER (SW¼-NW¼) OF SECTION TWENTY-NINE (29), TOWN TWELVE (12) NORTH, RANGE SIX (6) WEST, TOWN OF WHEATLAND, VERNON COUNTY, WISCONSIN.

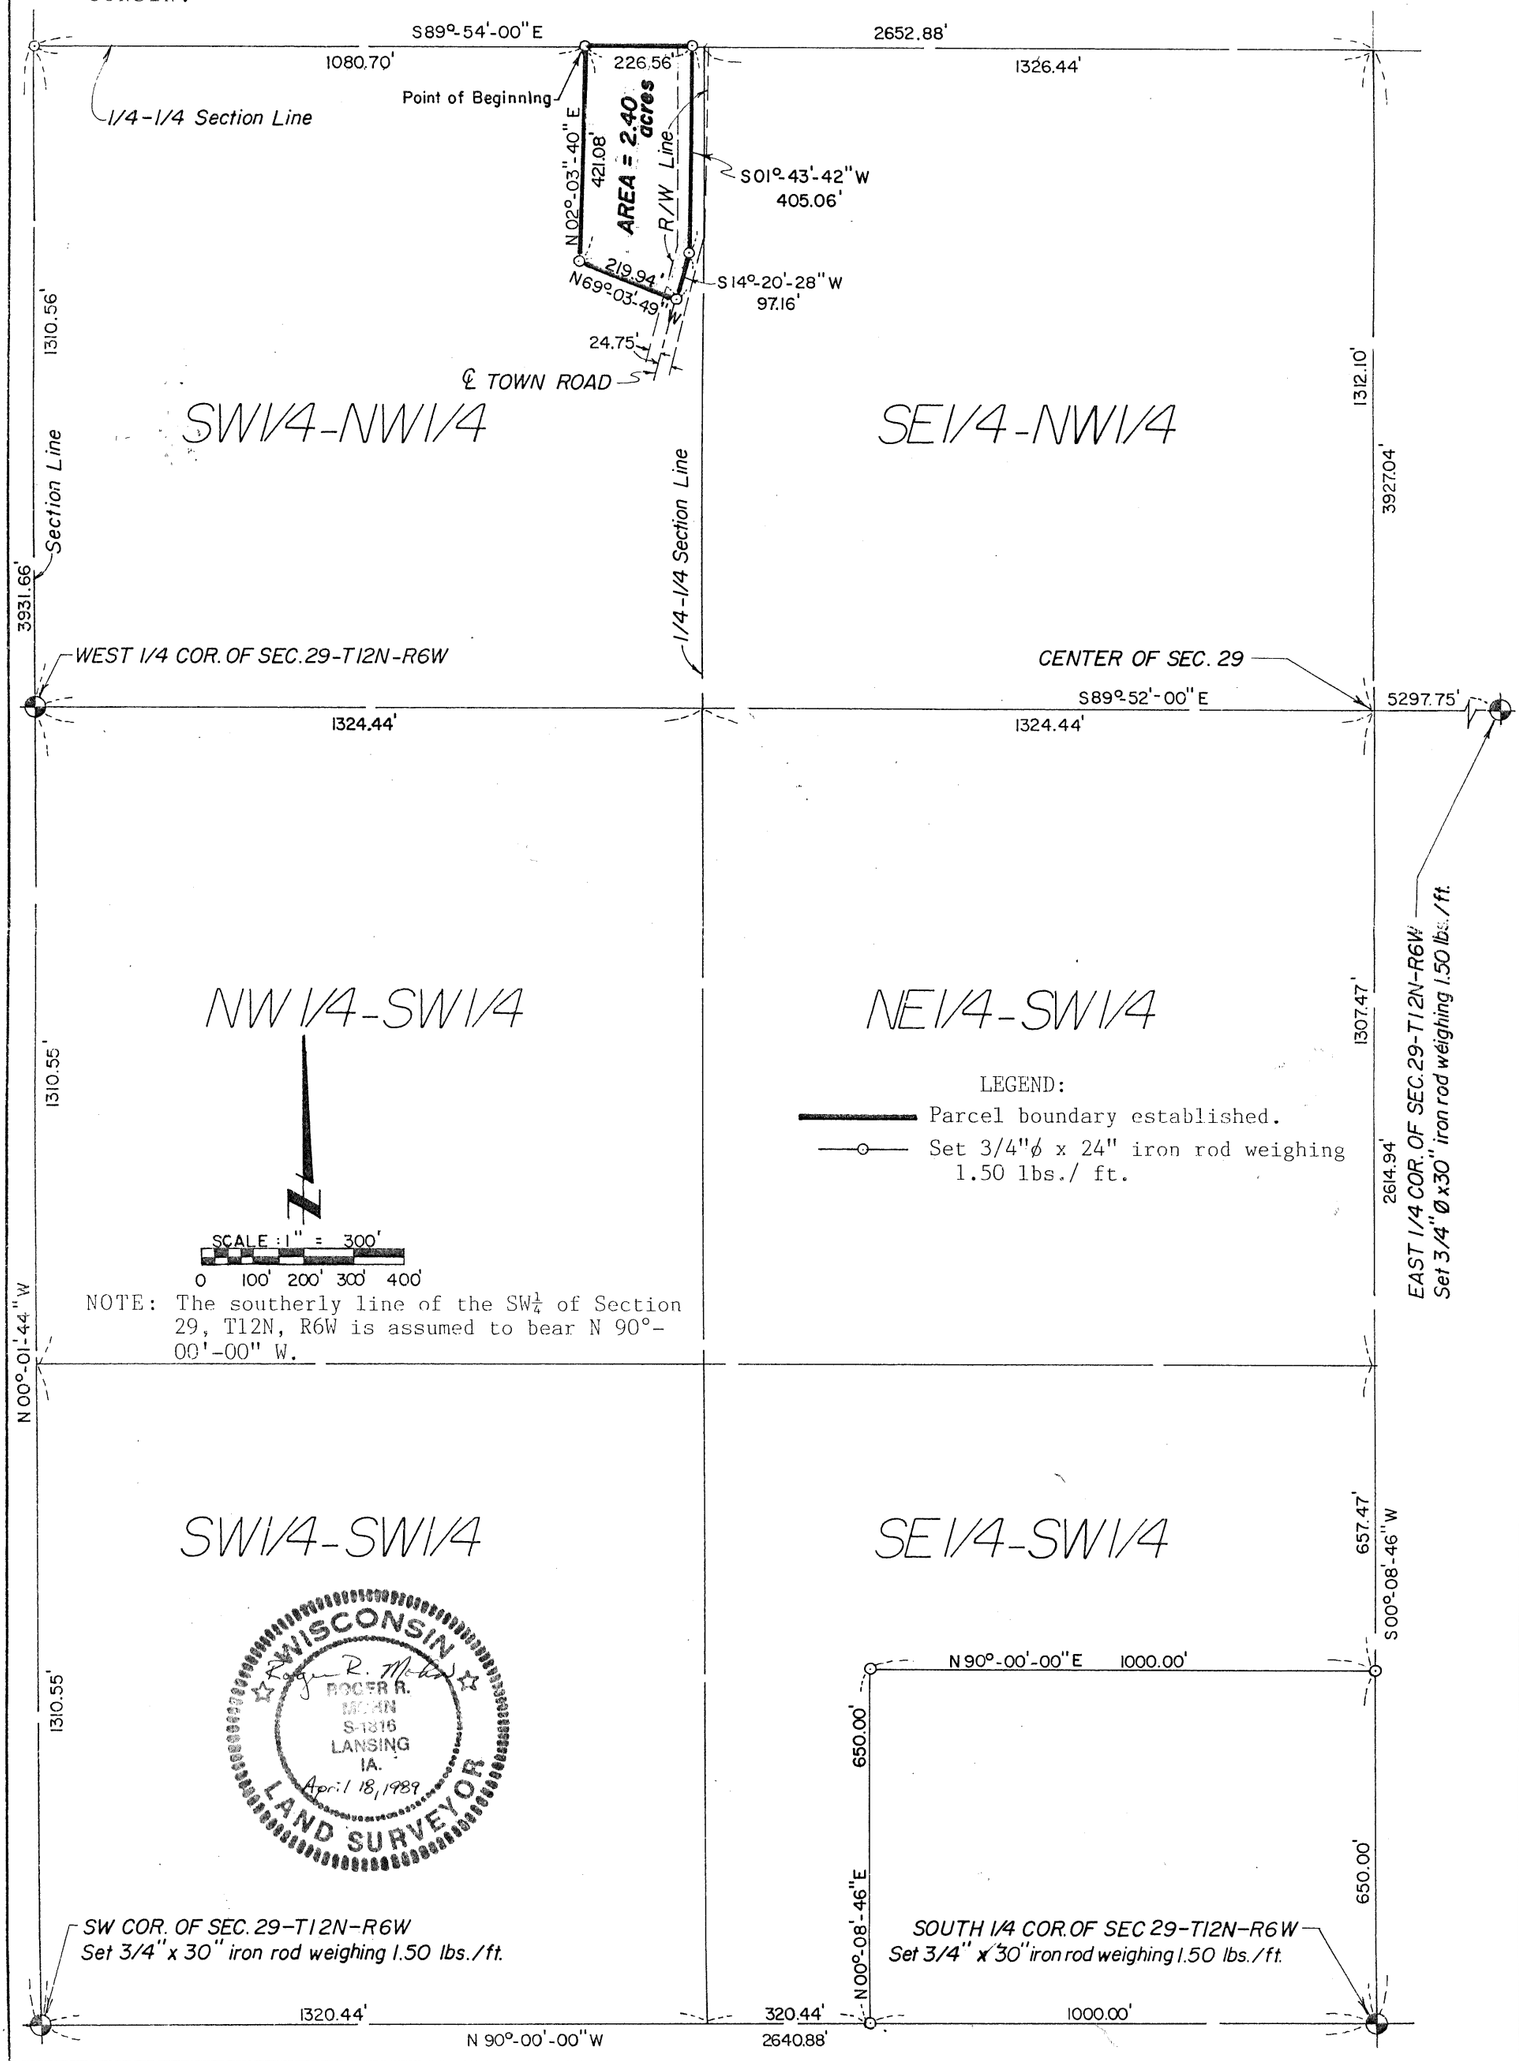

MOHN SURVEYING R.R. 1 - BOX 114 LANSING, IOWA	PREPARED FOR: DeSoto State Bank DeSoto, Wisconsin	
	DATE SURVEYED: 2/17 - 4/3/89	SHEET NO. 1 OF 2

PLAT OF SURVEY

SURVEYOR'S CERTIFICATE:

I, Roger R. Mohn, a Wisconsin registered land surveyor, No. S-1816, do hereby certify that at the request of Timothy J. Gillespie of the DeSoto State Bank, DeSoto, Wisconsin, I have surveyed and mapped the following described parcel under my responsible direction and supervision and that such map and legal description correctly represents all exterior boundaries in full compliance with the provisions of the Wisconsin Statutes to the best of my knowledge and belief.

Part of the Southwest Quarter of the Northwest Quarter (SW$\frac{1}{4}$-NW$\frac{1}{4}$) of Section Twenty-nine (29), Town Twelve (12) North, Range Six (6) West, Town of Wheatland, Vernon County, Wisconsin, to-wit:

Commencing at the Southwest Corner of Section 29, T12N, R6W; thence N 00°-01'-44" W 3931.66 feet along the westerly line of said Section 29; thence S 89°-54'-00" E 1080.70 feet along the northerly line of the SW$\frac{1}{4}$-NW$\frac{1}{4}$ of said Section 29 to the Point of Beginning; thence S 89°-54'-00" E 226.56 feet along the northerly line of said SW$\frac{1}{4}$-NW$\frac{1}{4}$; thence S 01°-43'-42" W 405.06 feet along the centerline of a town road; thence S 14°-20'-28" W 97.16 feet along the centerline of said town road; thence N 69°-03'-49" W 219.94 feet; thence N 02°-03'-40" E 421.08 feet to the Point of Beginning. Said described parcel containing 2.40 acres more or less subject to town road easements and all other easements of record. The southerly line of the SW$\frac{1}{4}$ of Section 29, T12N, R6W is assumed to bear N 90°-00'-00" W.

Roger R. Mohn

Roger R. Mohn, RLS NO. S-1816

April 18, 1989
DATE

WISCONSIN
ROGER R. MOHN
S-1816
LANSING
IA.
LAND SURVEYOR

MOHN SURVEYING R.R. 1 - BOX 114 LANSING, IOWA	PREPARED FOR:	
	DATE SURVEYED:	SHEET NO. 2 OF 2