PLAT OF SURVEY

LOCATED IN PART OF THE SW 1/4 OF THE NE 1/4 OF SECTION 3, TOWN 12 NORTH, RANGE 6 WEST, TOWN OF HARMONY, VERNON COUNTY, WISCONSIN.

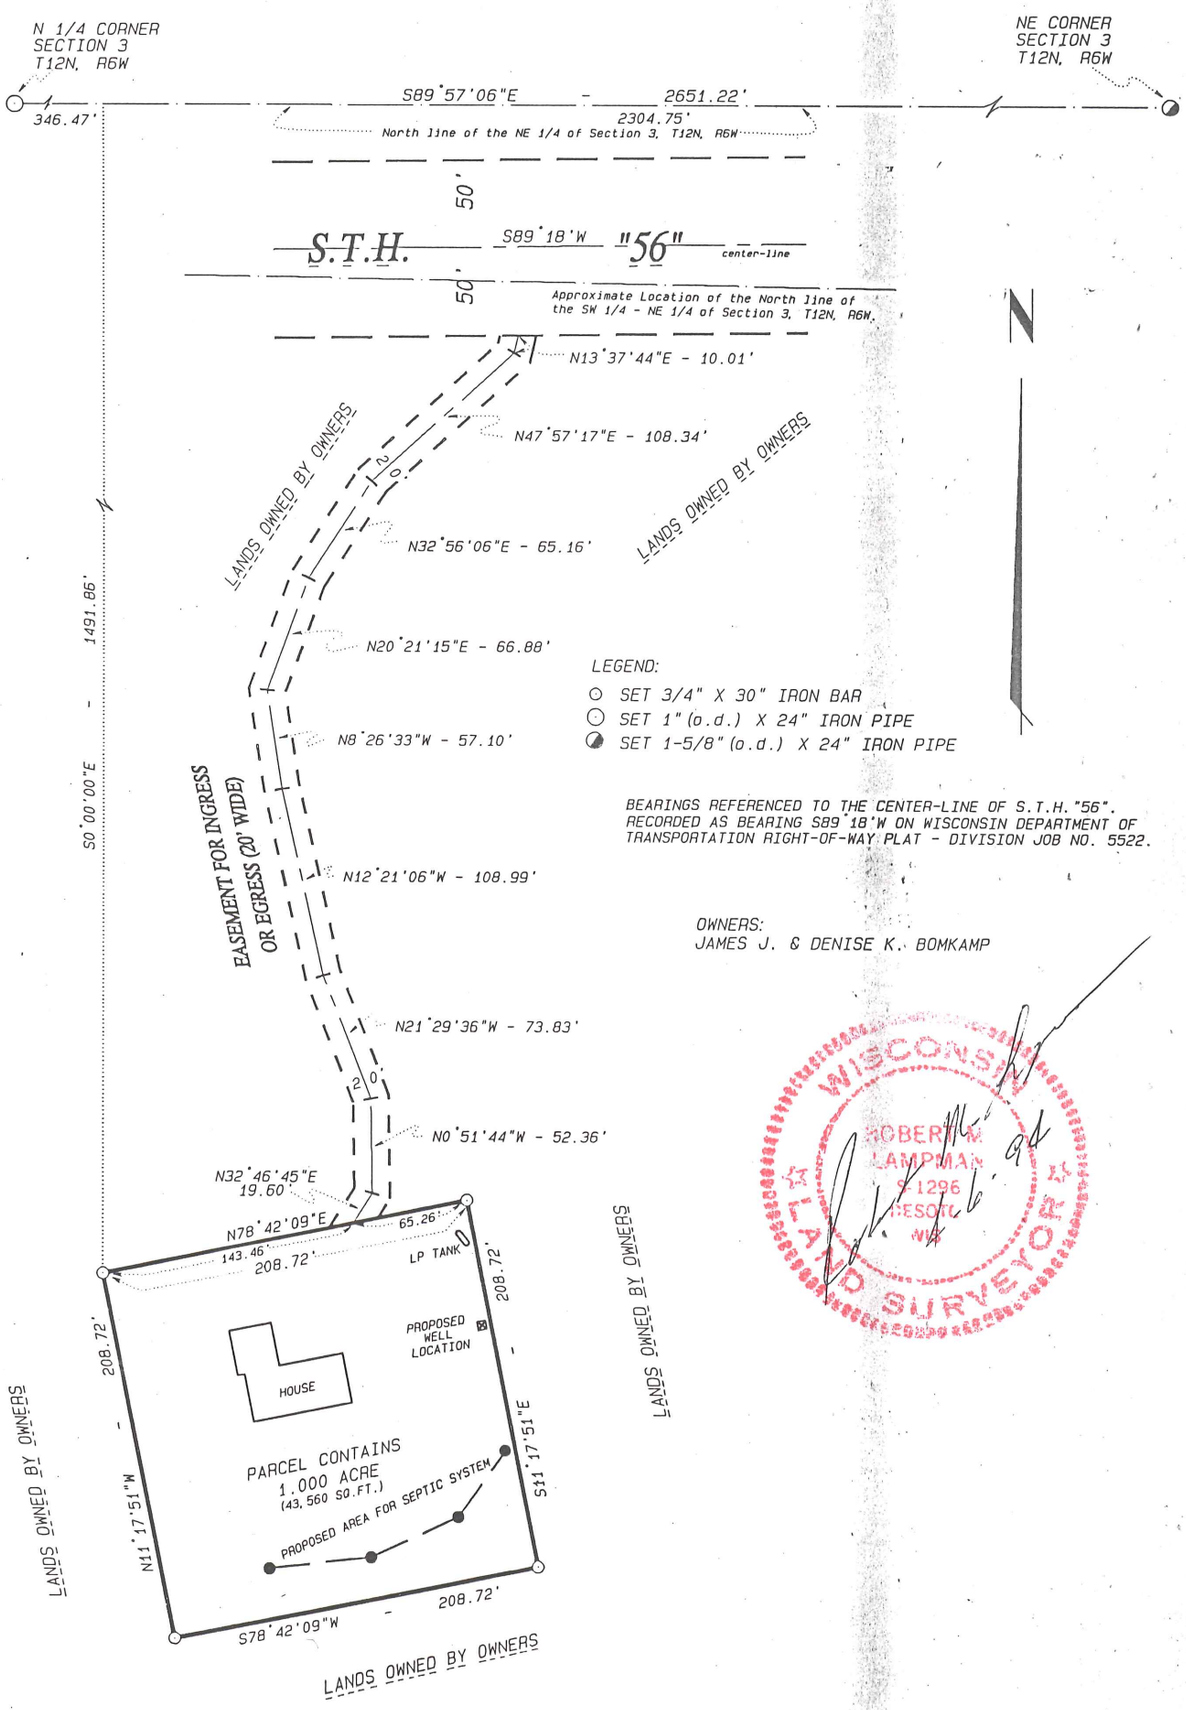

BEARINGS REFERENCED TO THE CENTER-LINE OF S.T.H. "56". RECORDED AS BEARING S89°18'W ON WISCONSIN DEPARTMENT OF TRANSPORTATION RIGHT-OF-WAY PLAT - DIVISION JOB NO. 5522.

OWNERS:
JAMES J. & DENISE K. BOMKAMP

WISCONSIN
ROBERT M. LAMPMAN
S-1296
DESOTO
LAND SURVEYOR

LAMPMAN & ASSOCIATES RT. 1, BOX V-31 DESOTO, WISCONSIN Phone: 608-648-2288	PREPARED FOR: JAMES J. & DENISE K. BOMKAMP	W3191 FREEHOFF ROAD, COONVALLEY, WI 54623
	PROJECT NO.: 523-0329-94	DRAFTED BY: J.A.Z.
	SCALE: 1" = 100'	MAP NO.: 270
	DATE: APRIL 6, 1994	SHEET 1 OF 2

PLAT OF SURVEY

I, Robert M. Lampman, Registered Land Surveyor, do hereby certify that by the order of James J. Bomkamp and Denise K. Bomkamp, I have made a survey of the following described parcel:

Located in part of the SW 1/4 of the NE 1/4 of Section 3, Town 12 North, Range 6 West, Town of Harmony, Vernon County, Wisconsin, to-wit:

Commencing at the North one-quarter corner of said Section 3; thence S89°57'06"E along the North line of the NE 1/4 of said Section 3, 346.47 feet; thence S0°00'00"E, 1491.86 feet to the point of beginning; thence N78°42'09"E, 208.72 feet; thence S11°17'51"E, 208.72 feet; thence S78°42'09"W, 208.72 feet; thence N11°17'51"W, 208.72 feet to the point of beginning. Said parcel contains 1.000 acre and is together with the following described easement for ingress or egress.

All that land lying 10.00 feet on each side of the following described center-line.

Located in part of the SW 1/4 of the NE 1/4 of Section 3, Town 12 North, Range 6 West, Town of Harmony, Vernon County, Wisconsin, to-wit:

Commencing at the North one-quarter corner of said Section 3; thence S89°57'06"E along the North line of the NE 1/4 of said Section 3, 346.47 feet; thence S0°00'00"E, 1491.86 feet; thence N78°42'09"E, 143.46 feet to the point of beginning of this center-line description; thence N32°46'45"E along said center-line, 19.60 feet; thence N0°51'44"W along said center-line, 52.36 feet; thence N21°29'36"W along said center-line, 73.83 feet; thence N12°21'06"W along said center-line, 108.99 feet; thence N8°26'33"W along said center-line, 57.10 feet; thence N20°21'15"E along said center-line, 66.88 feet; thence N32°56'06"E along said center-line, 65.16 feet; thence N47°57'17"E along said center-line, 108.34 feet; thence N13°37'44"E along said center-line, 10.01 feet to the point of termination of this center-line description, said point being located on the Southerly right-of-way line of S.T.H."56".

I further certify that the within drawing is a correct representation of the boundaries surveyed to the best of my knowledge and belief.

Robert M. Lampman R.L.S. S-1296

4-6-94
Date

WISCONSIN
ROBERT M. LAMPMAN
S-1296
DESOTO WIS
LAND SURVEYOR

LAMPMAN & ASSOCIATES
RT. 1, BOX V-31
DESOTO, WISCONSIN
Phone: 608-648-2288

PREPARED FOR: JAMES J. & DENISE K. BOMKAMP	W3191 FREEHOFF ROAD, COONVALLEY, WI 54623
PROJECT NO.: 523-0329-94	DRAFTED BY: J.A.Z.
SCALE: N/A	MAP NO.: 270
DATE: APRIL 6, 1994	SHEET 2 OF 2