DEC 15 1994

PLAT OF SURVEY

LOCATED IN PART OF THE SW 1/4 OF THE SW 1/4 OF SECTION 31, TOWN 12 NORTH, RANGE 6 WEST, TOWN OF WHEATLAND, VERNON COUNTY, WISCONSIN.

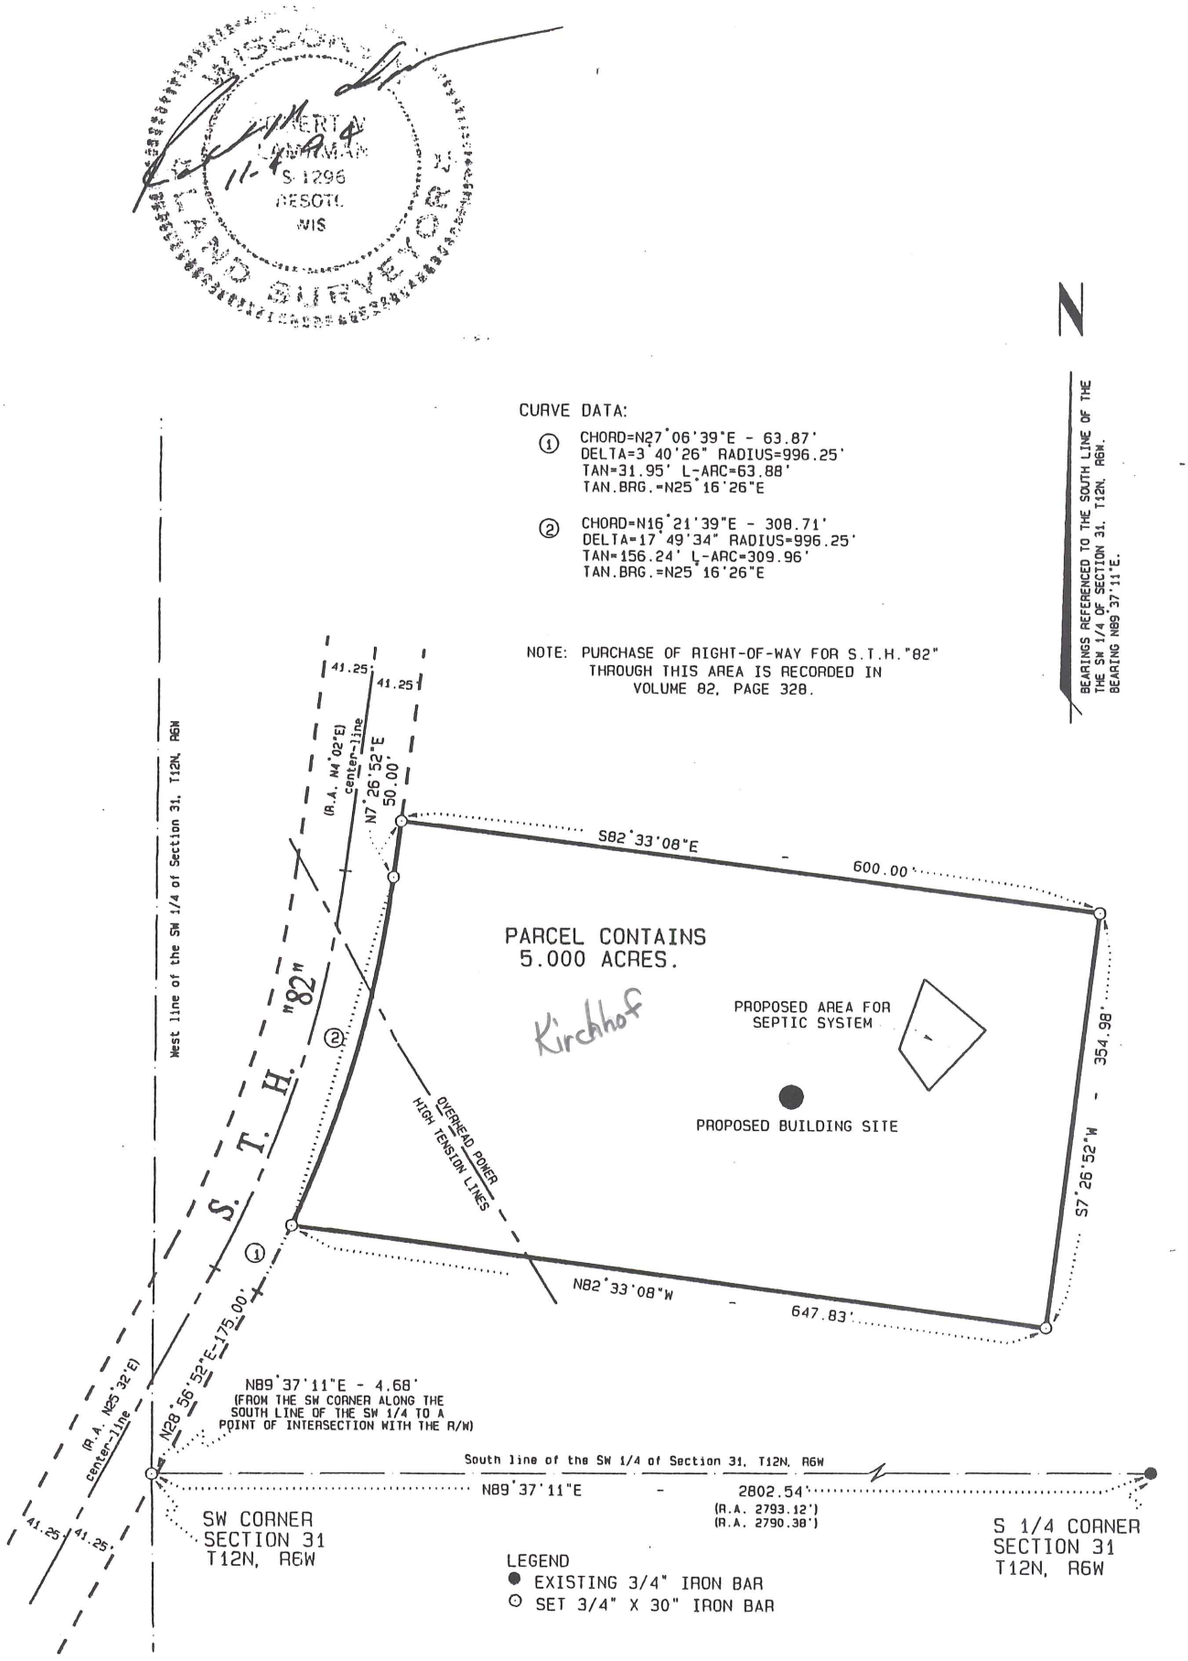

LAMPMAN & ASSOCIATES RT. 1, BOX V-31 DESOTO, WISCONSIN Phone: 608-648-2288	PREPARED FOR: MARTIN & CAROL KIRCHHOF	DE SOTO, WISCONSIN 54624
	PROJECT NO.: 556-1020-94 "B"	DRAFTED BY: J.A.Z.
	SCALE: 1" = 150'	MAP NO.: 290
	DATE: NOVEMBER 4, 1994	SHEET 1 OF 2

PLAT OF SURVEY

SURVEYOR'S CERTIFICATE:

I, Robert M. Lampman, Registered Land Surveyor, do hereby certify that by the order of Martin & Carol Kirchhof, I have made a survey of the following described parcel:

Located in part of the SW 1/4 of the SW 1/4 of Section 31, Town 12 North, Range 6 West, Town of Wheatland, Vernon County, Wisconsin, to-wit:

Commencing at the Southwest corner of said Section 31; thence N89°37'11"E along the South line of the SW 1/4 of said Section 31, 4.68 feet to a point on the Easterly right-of-way line of S.T.H."82"; thence N28°56'52"E along said Easterly right-of-way line, 175.00 feet to a point of curve; thence along said Easterly right-of-way line on a curve to the left having a radius of 996.25 feet and a chord that bears N27°06'39"E, 63.87 feet to the point of beginning; thence continuing along said Easterly right-of-way line on a curve to the left having a radius of 996.25 feet and a chord that bears N16°21'39"E, 308.71 feet to a point of tangency; thence N7°26'52"E along said Easterly right-of-way line, 50.00 feet; thence S82°33'08"E, 600.00 feet; thence S7°26'52"W, 354.98 feet; thence N82°33'08"W, 647.83 feet to the point of beginning. Said parcel contains 5.000 acres and is subject to all easements of record.

I further certify that the within drawing is a correct representation of the boundaries surveyed to the best of my knowledge and belief.

Robert M. Lampman R.L.S. S-1296

11-4-94
Date

WISCONSIN
ROBERT M
LAMPMAN
S-1296
DESOTO
WIS
LAND SURVEYOR

LAMPMAN & ASSOCIATES RT. 1, BOX V-31 DESOTO, WISCONSIN Phone: 608-648-2288	PREPARED FOR: MARTIN & CAROL KIRCHHOF DE SOTO, WISCONSIN 54624	
	PROJECT NO.: 556-1020-94 "B"	DRAFTED BY: J.A.Z.
	SCALE: N/A	MAP NO.: 290
	DATE: NOVEMBER 4, 1994	SHEET 2 OF 2