CERTIFICATE OF SURVEY

I, Robert M. Lampman, Registered Land Surveyor, do hereby certify that by the order of Robert G. Peterson, District Administrator, DeSoto Area Schools, I have made a survey of a parcel of land located in the SW ¼ of the SW ¼ of Section 33, Town 12 North, Range 6 West, Town of Sterling, Vernon County, Wisconsin.

Described in Vol. 89, Page 136, Deeds, as a parcel of land fifteen (15) rods square in the Southwest corner of the SW ¼ of SW ¼ of Section 33, Township 12, Range 6 West, to the Red Mound School District, and subject to any existing easements and rights-of-way.

More particularly described as follows:
Commencing at the SW corner of said Section 33; thence N0°46'14"E, along the West line of the Southwest one-quarter of said Section 33, 41.25 feet to the point of beginning, said point also being on the Northerly right-of-way line of S.T.H. 82; thence continuing N0°46'14"E along said West line of the SW¼ of Section 33, 206.25 feet; thence East 247.50 feet; thence S0°46'14"W, 206.25 feet to a point on the Northerly right-of-way line of said S.T.H. 82; thence West along said right-of-way line 247.50 feet to the point of beginning. Said parcel subject to all easements of record.

I further certify that the within drawing is a correct representation of the boundaries surveyed to the best of my knowledge and belief.

Robert M. Lampman

Robert M. Lampman, Certificate S-1296

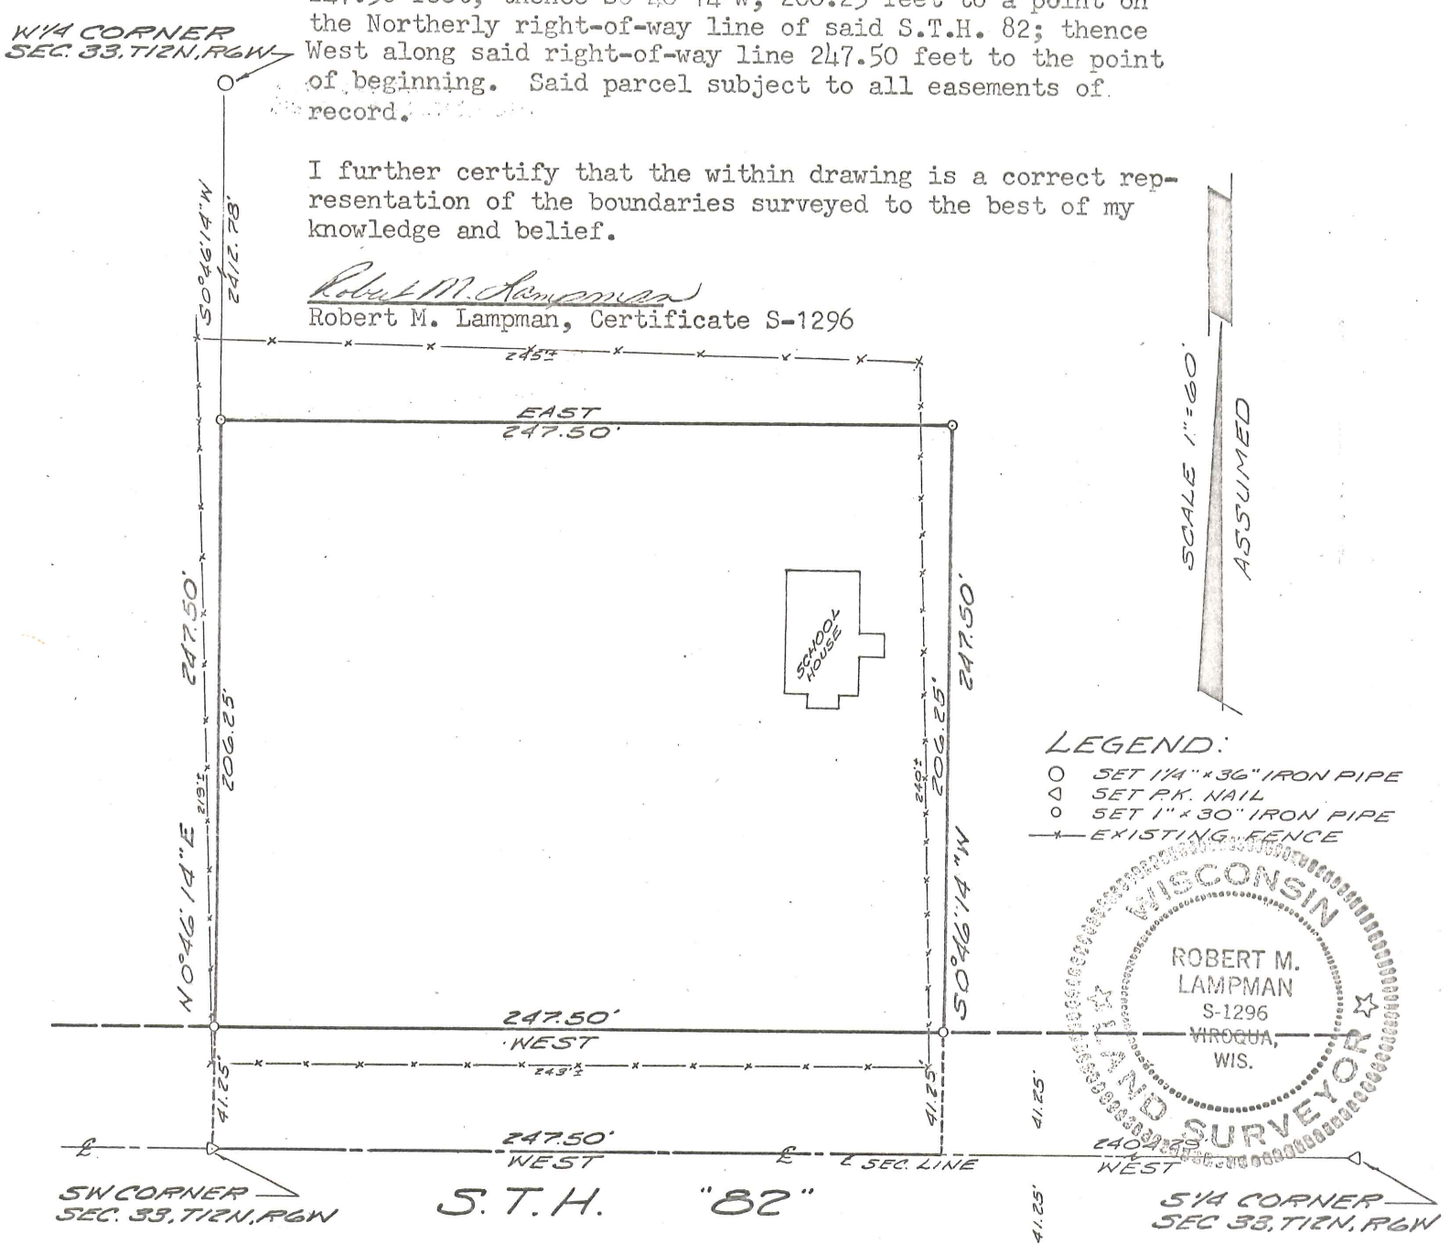

LAMPMAN & ASSOCIATES
Viroqua, Wisconsin

JOB NO: 86-1025-78
DATE: 1-18-79