PLAT OF SURVEY

LOCATED IN PART OF THE SW 1/4 OF THE SW 1/4 OF SECTION 33, TOWN 12 NORTH, RANGE 6 WEST, TOWN OF STERLING, VERNON COUNTY, WISCONSIN.

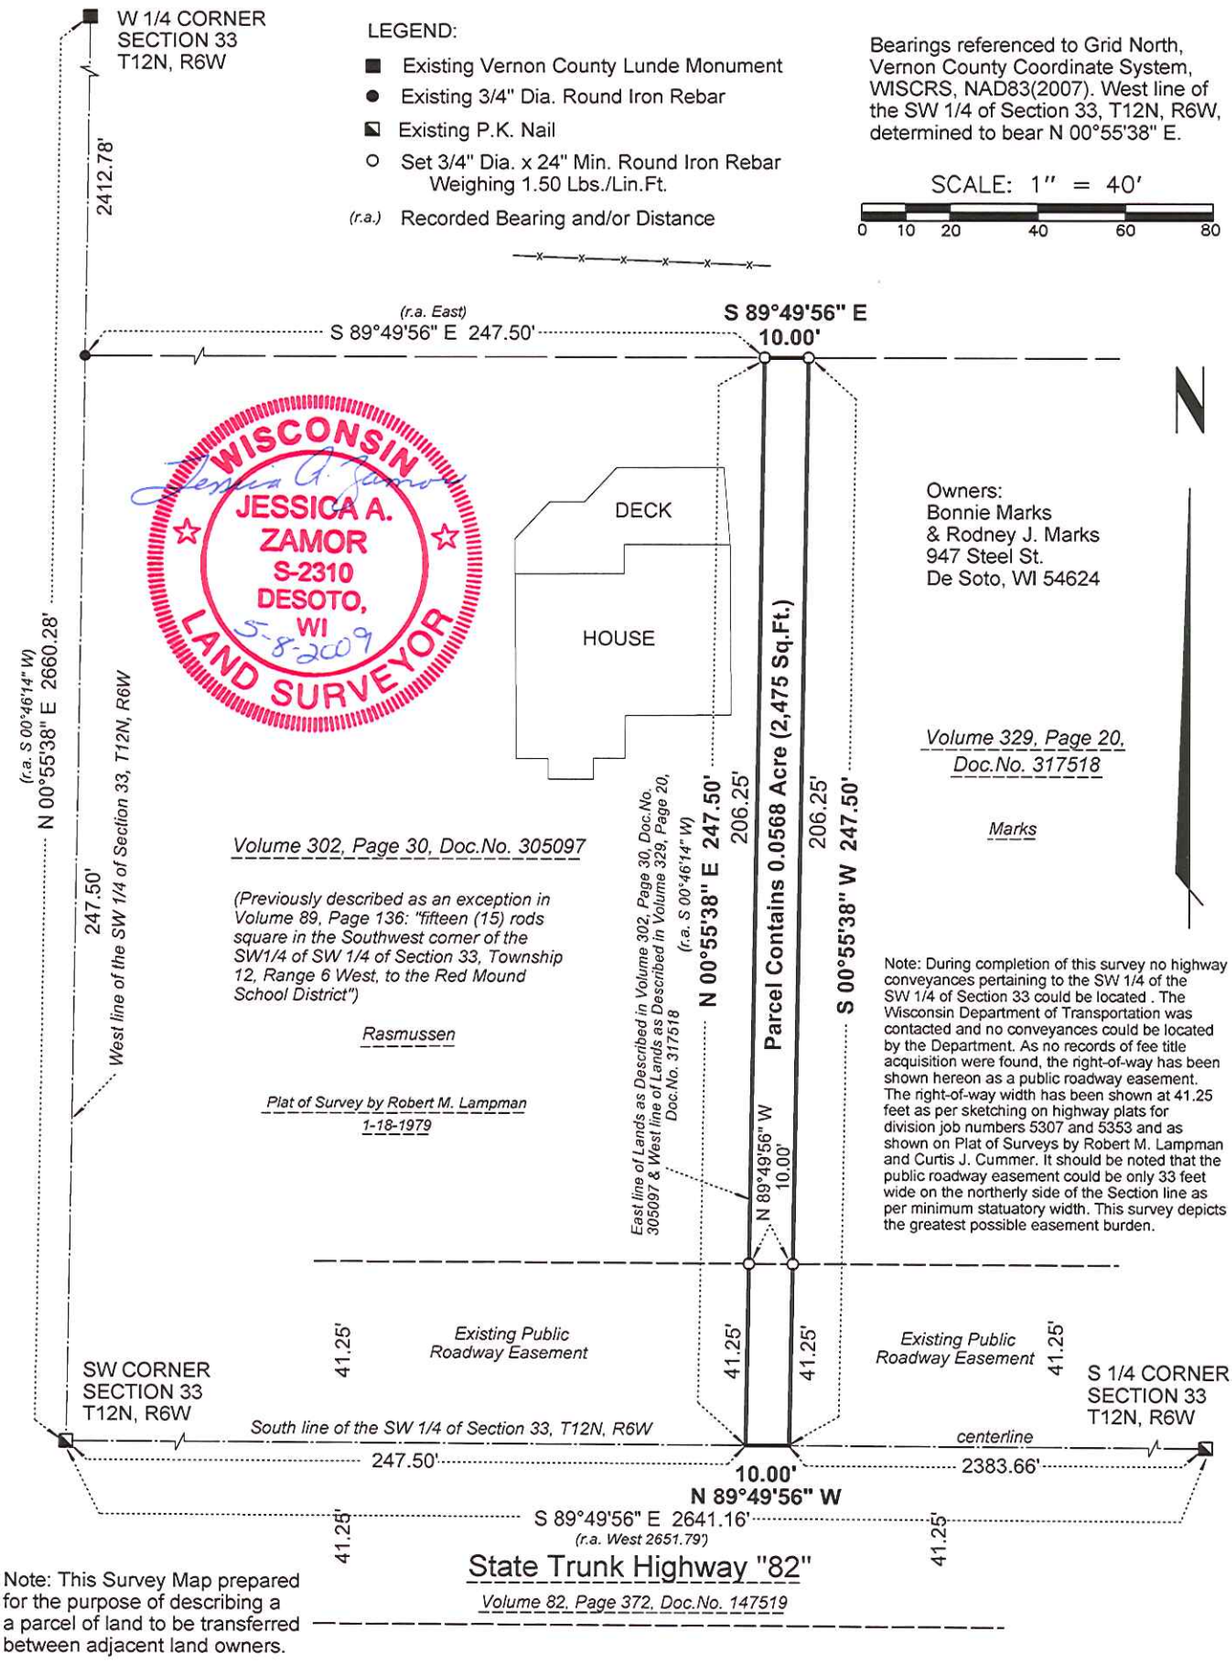

Note: This Survey Map prepared for the purpose of describing a a parcel of land to be transferred between adjacent land owners.

LAMPMAN & ASSOCIATES E750 Roberts Road De Soto, Wisconsin 54624 Phone: (608)648-2288	Prepared For: John Rasmussen		By the Order of: John Rasmussen E2910 State Highway 82 De Soto, WI 54624
	Project No.: 1332-0427-09	Map No.: 599	
	Scale: 1" = 40'	Drafted By: J.A.Z.	
	Date: May 8, 2009	Sheet 1 of 2	

PLAT OF SURVEY

LOCATED IN PART OF THE SW ¼ OF THE SW ¼ OF SECTION 33, TOWN 12 NORTH, RANGE 6 WEST, TOWN OF STERLING, VERNON COUNTY, WISCONSIN.

SURVEYOR'S CERTIFICATE:
I, Jessica A. Zamor, Registered Land Surveyor, do hereby certify that by the order of John Rasmussen, I have made a survey of the following described parcel:

Located in part of the SW ¼ of the SW ¼ of Section 33, Town 12 North, Range 6 West, Town of Sterling, Vernon County, Wisconsin, to-wit:
Commencing at the Southwest corner of said Section 33; thence S89°49'56"E along the South line of the SW ¼ of said Section 33, 247.50 feet to the point of beginning, said point being the Southwest corner of lands as described in Volume 329, Page 20, Document No. 317158, Office of the Vernon County Register of Deeds; thence N00°55'38"E along the West line of said lands, 247.50 feet to the Northwest corner of said lands; thence S89°49'56"E along the North line of said lands, 10.00 feet; thence S00°55'38"W, 247.50 feet to a point on the South line of the SW ¼ of said Section 33; thence N89°49'56"W along the South line of the SW ¼ of said Section 33, 10.00 feet to the point of beginning, Said parcel contains 0.0568 acre and is subject to and together with all easements and restrictions of record.

I further certify that the within drawing is a true and correct representation of the parcel surveyed to the best of my knowledge and belief.

Jessica A. Zamor

Jessica A. Zamor R.L.S. S-2310

5-8-2009
Date

WISCONSIN
JESSICA A. ZAMOR
S-2310
DESOTO, WI
LAND SURVEYOR

LAMPMAN & ASSOCIATES E750 Roberts Road De Soto, Wisconsin 54624 Phone: (608)648-2288	Prepared For: John Rasmussen		By the Order of: John Rasmussen E2910 State Highway 82 De Soto, WI 54624
	Project No.: 1332-0427-09	Map No.: 599	
	Scale: N/A	Drafted By: J.A.Z.	
	Date: May 8, 2009	Sheet 2 of 2	