RECEIVED
SEP 21 2006
BY: KS

Plat of Survey
for
Jack Wuolle

Located in the Norhwest Quarter of the Southwest Quarter of Section Four (4), Township Twelve (12) North, Range Six (6) West, Town of Harmony, Vernon County, Wisconsin

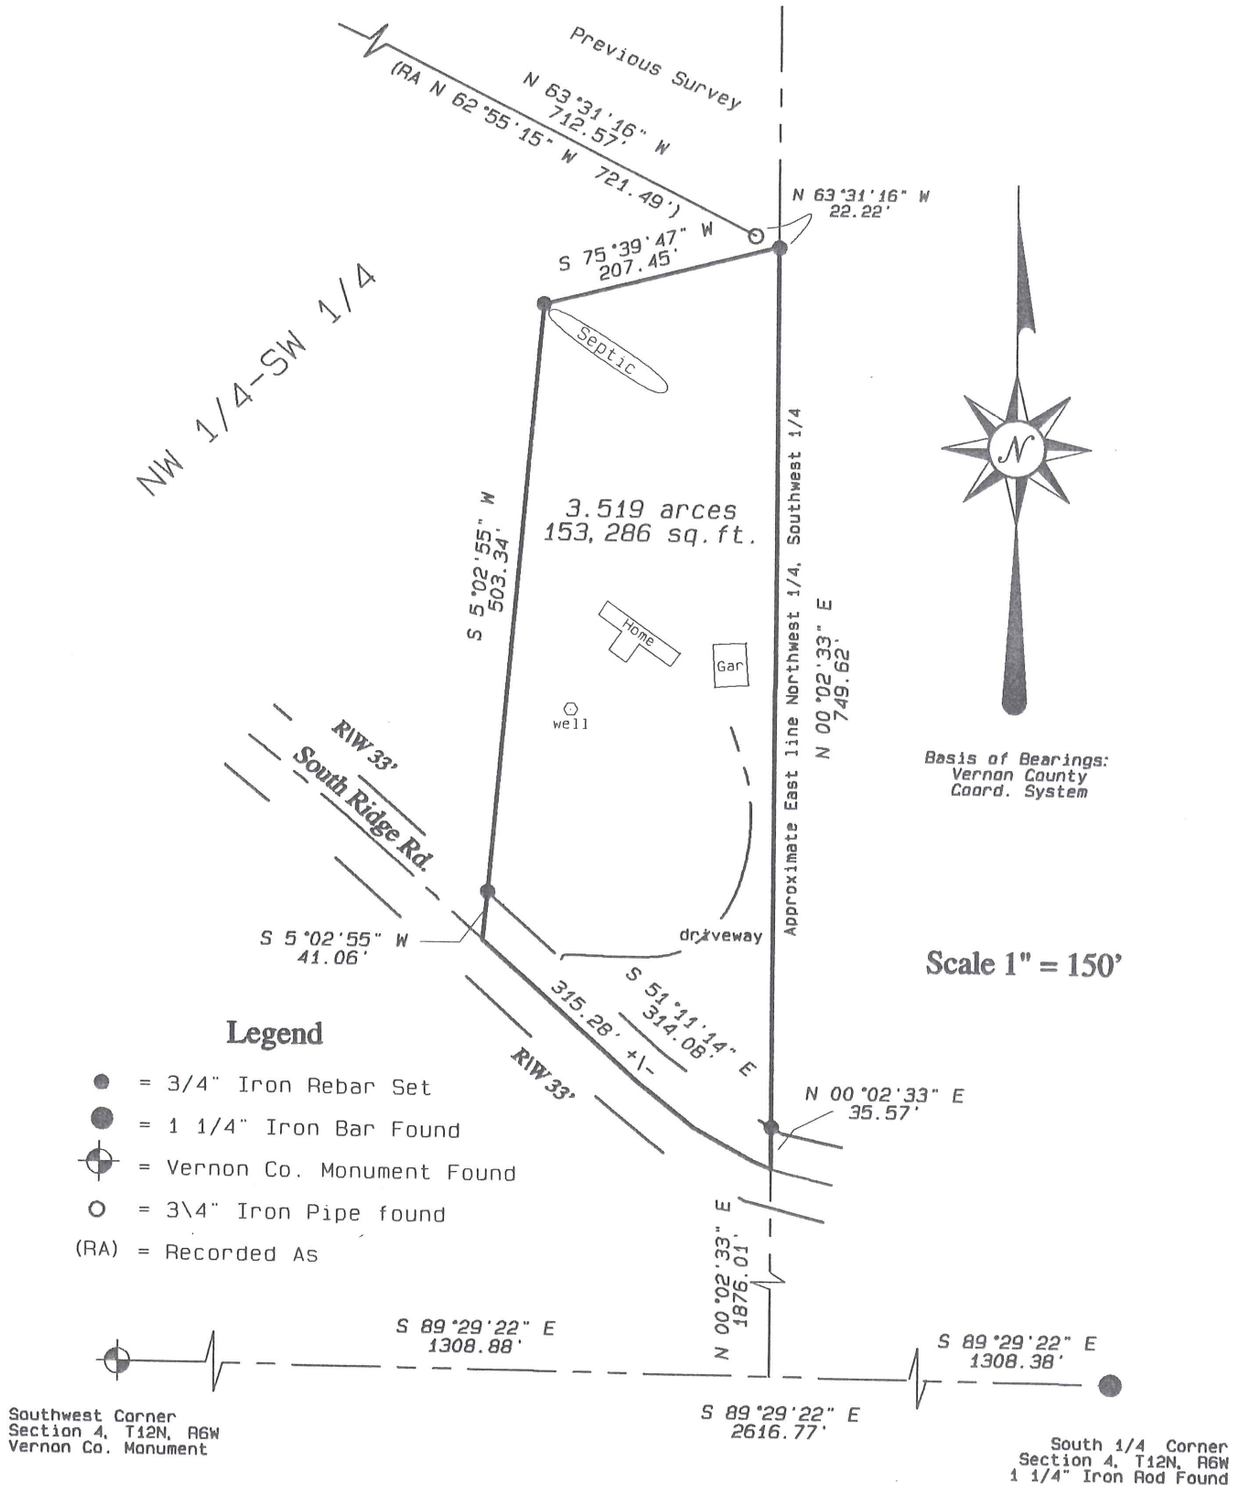

WISCONSIN
CURTIS J. CUMMER
S-2377
WESTBY, WI
LAND SURVEYOR
6/23/06

Blackhawk Land Surveying

104 Coon Prairie Ave.
Westby, Wisconsin 54667
(608) 634 – 4850

June, 2006
Drw. By CLC

J.N.471
Sheet 1 of 2

SCANNED

Blackhawk Land Surveying
104 Coon Prairie Ave.
Westby, WI 54667
(608) 634-4850

Description for Jack Wuolle:

Located in the Northwest Quarter of the Southwest Quarter of Section Four, Township Twelve North, Range Six West, Town of Harmony, Vernon County , Wisconsin; bounded and described as follows:

Commencing at the Southeast corner of said Section Four; thence South 89°29'22" East, 1308.88 feet, to the Southeast corner of the West One-half of the Southwest Quarter; thence North 00°02'33" East, 1876.01 feet, along the East line of said West One-half , to the centerline of South Ridge Road and the point of beginning; thence continuing North 00°02'33" East, 785.19 feet; thence South 75°39'47" West, 207.45 feet; thence South 5°02'55' West, 544.40 feet; thence Southeasterly, 315.28 feet, more or less, along said centerline of South Ridge Road to the point of beginning.

The above described parcel contains 3.519 acres or 153,286 square feet of land.

Surveyor's Certificate:

I, Curtis J. Cummer, Registered Land Surveyor, do hereby certify this surveyed and mapped property depicted hereon; is a true and correct representation thereof showing the size and location of the property, the exterior boundaries thereof; the information contained hereon is to the best of my knowledge and belief.

WISCONSIN
4/23/06
CURTIS J.
CUMMER
S-2377
WESTBY,
WI
LAND SURVEYOR