PLAT OF SURVEY

LOCATED IN PART OF STATE LOTS 3 AND 8 (THE SW 1/4 OF THE NE 1/4 AND THE FRACTIONAL NW 1/4 OF THE SE 1/4) OF SECTION 16, TOWN 12 NORTH, RANGE 7 WEST, TOWN OF GENOA, VERNON COUNTY, WISCONSIN.

LEGEND:

- Existing 1-1/4" o.d. Iron Pipe with Brass Cap
- Existing 1-1/8" o.d. Round Iron Pipe
- Existing 1-1/8" o.d. Round Iron Pipe In Concrete
- Existing 3/4" Dia. Round Iron Bar
- Set 3/4" x 18" Min. Round Iron Rebar Weighing 1.50 Lbs./Lin.Ft.
- (r.a.) Recorded Bearing, Distance and/or Acreage
- Utility Pole

Surveyor's Note:
An iron pipe in concrete was found 14.19 feet westerly of the easterly property line as shown hereon. The diameter of pipe and concrete base being consistent with other survey monuments found in this area. The location of the found pipe does not agree with the record width of this parcel. No other pipes were found along the line of concern.

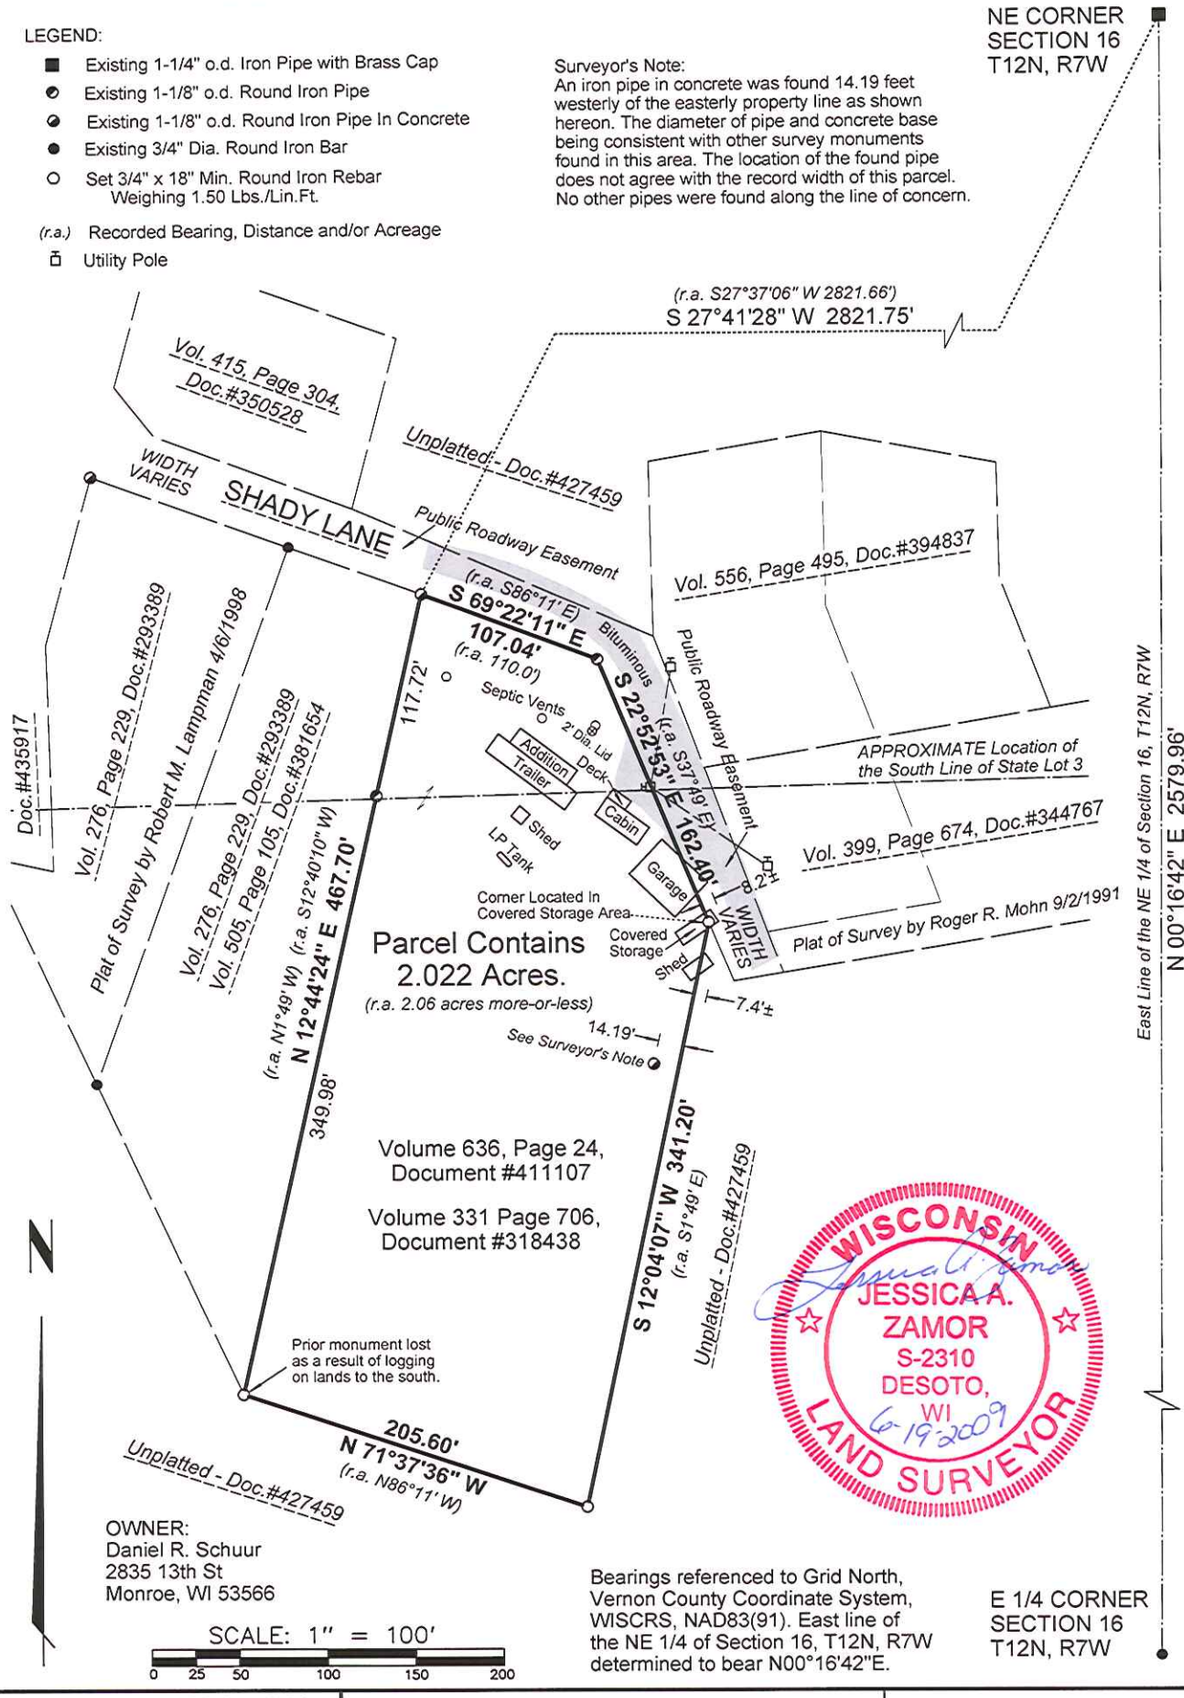

OWNER:
Daniel R. Schuur
2835 13th St
Monroe, WI 53566

SCALE: 1" = 100'
0 25 50 100 150 200

Bearings referenced to Grid North, Vernon County Coordinate System, WISCRS, NAD83(91). East line of the NE 1/4 of Section 16, T12N, R7W determined to bear N00°16'42"E.

LAMPMAN & ASSOCIATES E750 Roberts Road De Soto, Wisconsin 54624 Phone: (608)648-2288	Prepared For: Daniel R. Schuur		By the Order of: Daniel R. Schuur 2835 13th Street Monroe, WI 53566
	Project No.: 1338-0603-09	Map No.: 602	
	Scale: 1" = 100'	Drafted By: J.A.Z.	
	Date: June 19, 2009	Sheet 1 of 2	