PLAT OF SURVEY

A PART OF THE SE¼ OF THE NE¼ IN SECTION 20;
A PART OF THE SW¼ OF THE NW¼ IN SECTION 21;
A PART OF THE NE¼ OF THE SE¼ IN SECTION 20;
A PART OF THE NW¼ OF THE SW¼ IN SECTION 21;
ALL IN T14N, R1E, IN THE TOWN OF HILLSBORO, VERNON COUNTY, WIS.

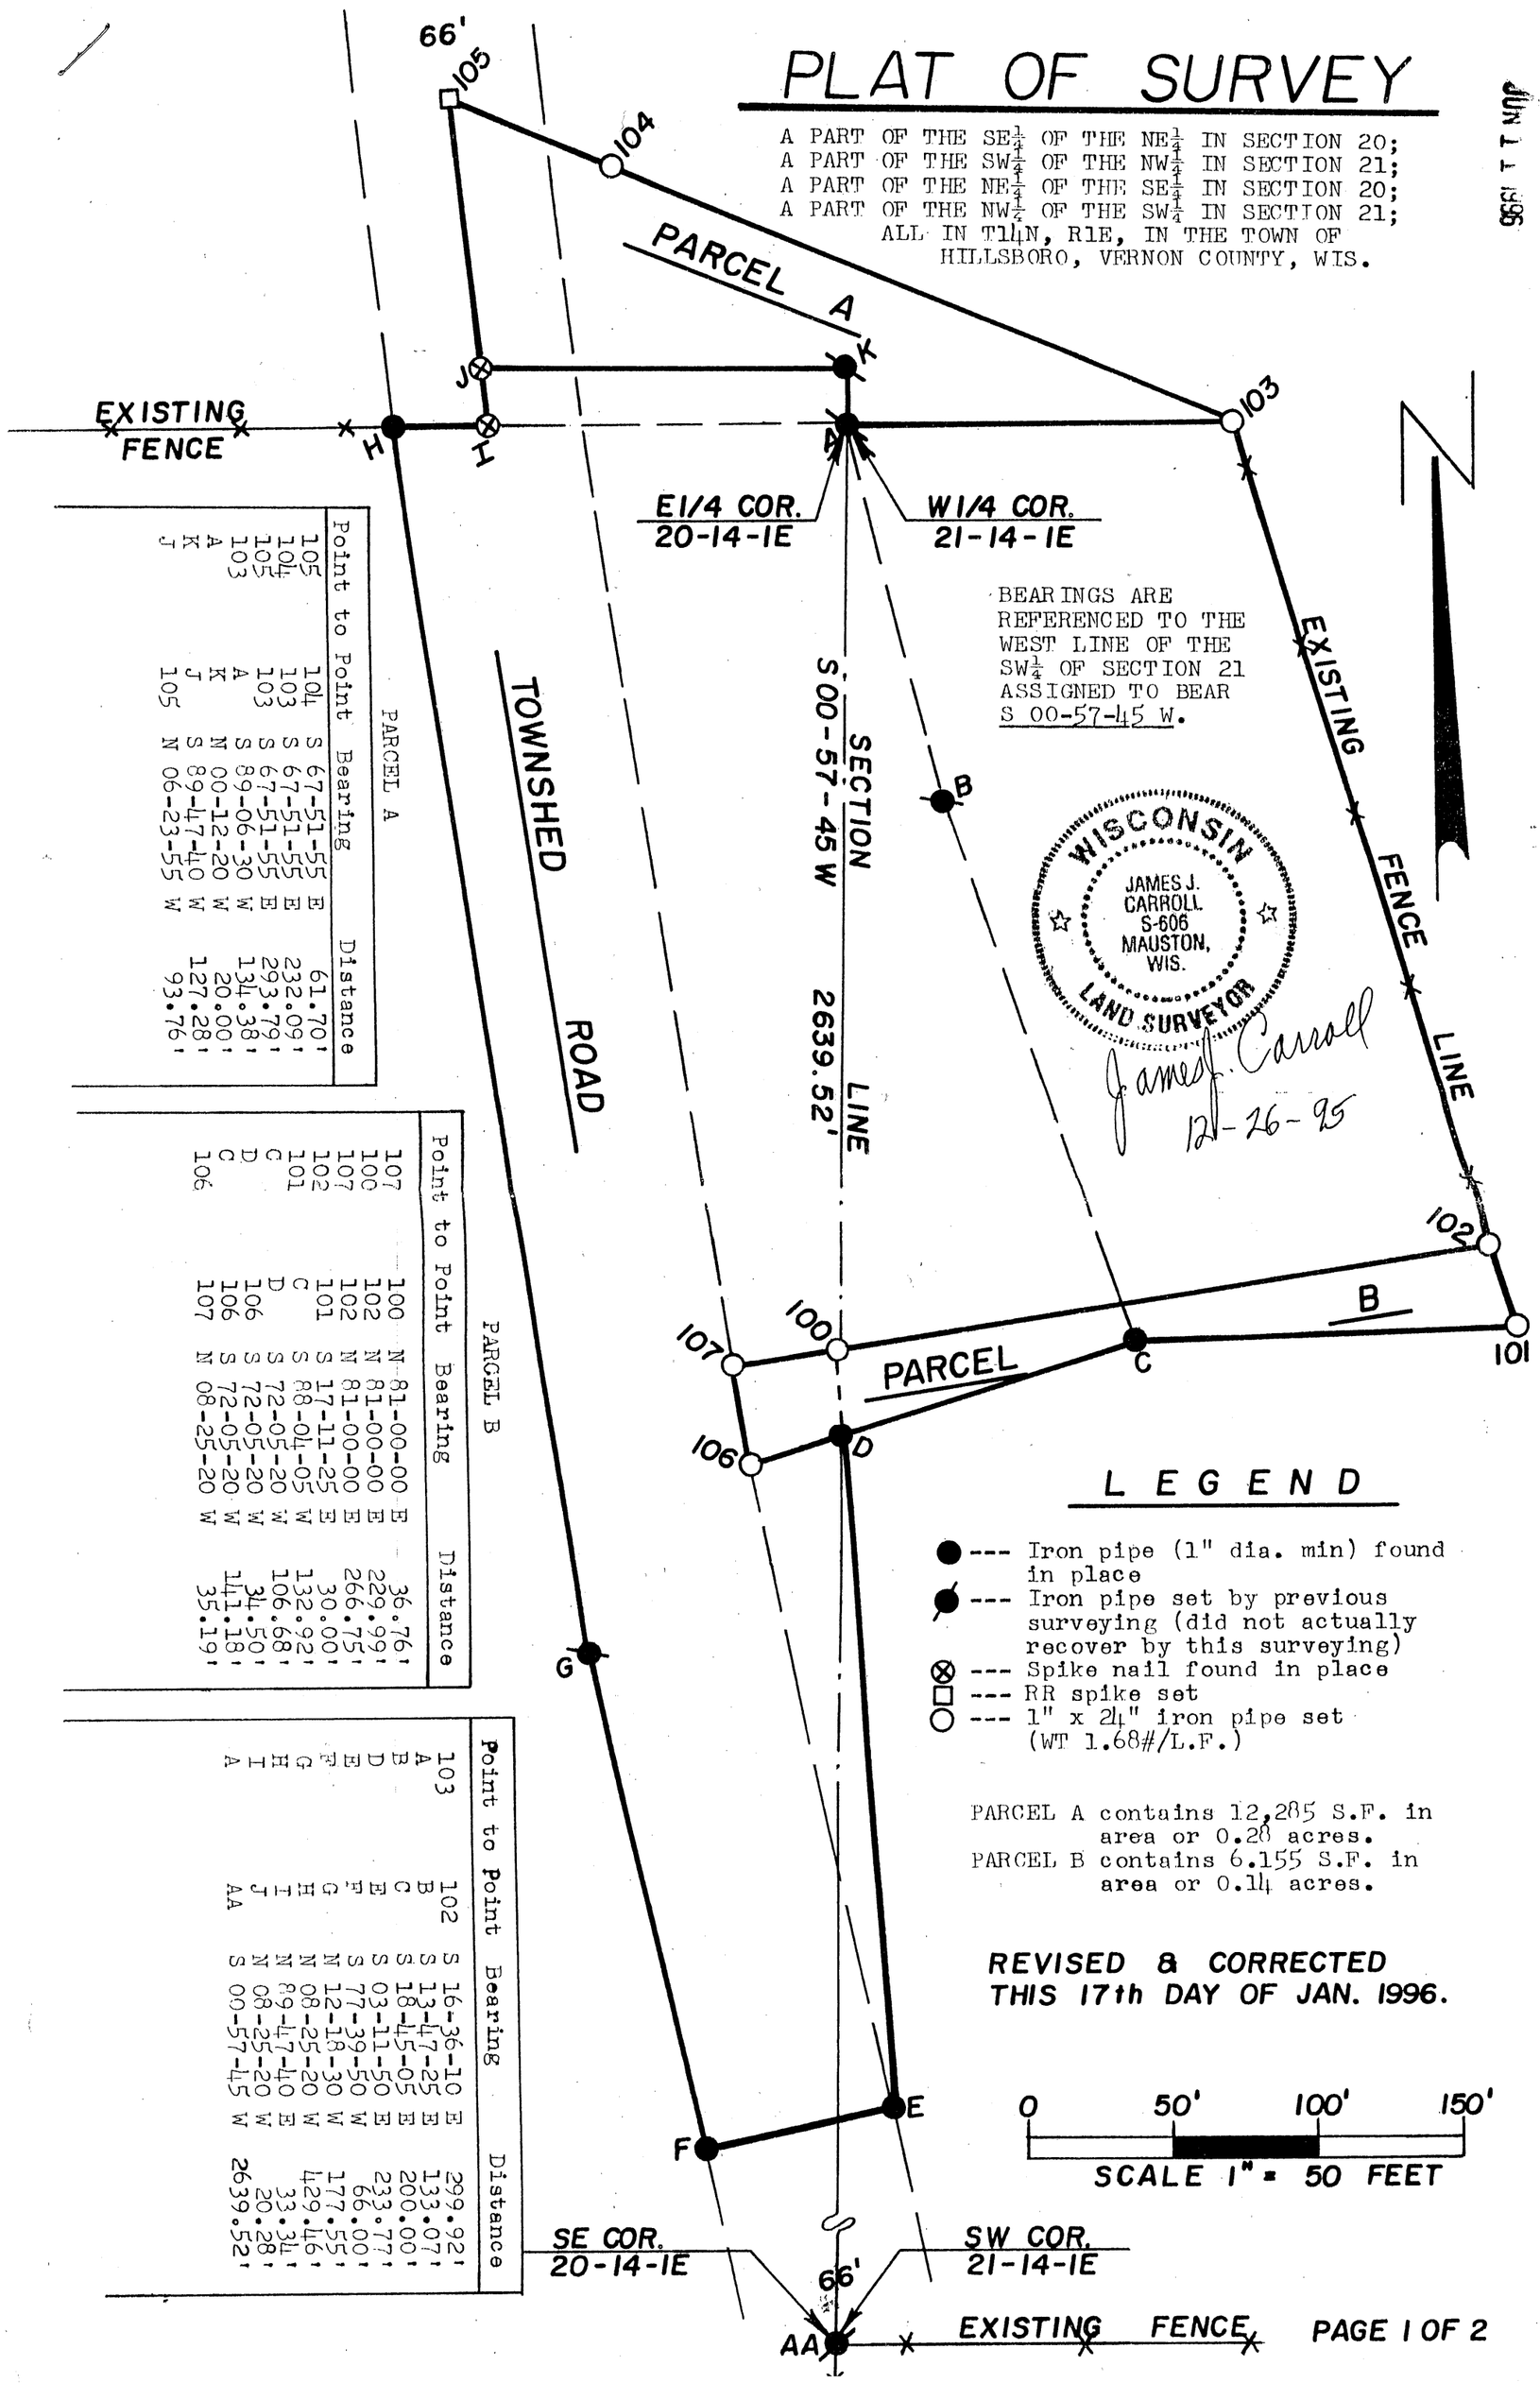

Point to Point		Bearing	Distance
105	104	S 67-51-55 E	61.70'
104	103	S 67-51-55 E	232.09'
105	103	S 67-51-55 E	293.79'
103	A	S 89-06-30 W	134.38'
A	K	N 00-12-20 W	20.00'
K	J	S 89-47-40 W	127.28'
J	105	N 06-23-55 W	93.76'

PARCEL A

Point to Point		Bearing	Distance
107	100	N 81-00-00 E	36.76'
100	102	N 81-00-00 E	229.99'
107	102	N 81-00-00 E	266.75'
102	101	S 17-11-25 E	30.00'
101	C	S 88-04-05 W	132.92'
C	D	S 72-05-20 W	106.68'
D	106	S 72-05-20 W	34.50'
C	106	S 72-05-20 W	141.18'
106	107	N 08-25-20 W	35.19'

PARCEL B

Point to Point		Bearing	Distance
103	102	S 16-36-10 E	299.92'
A	B	S 13-47-25 E	133.07'
B	C	S 18-45-05 E	200.00'
C	D	S 03-11-50 E	233.77'
D	E	S 77-39-50 W	66.00'
E	F	N 12-18-30 W	177.55'
F	G	N 08-25-20 W	429.46'
G	H	N 89-47-40 E	33.34'
H	I	N 08-25-20 W	20.28'
I	J	S 00-57-45 W	2639.52'
A	AA		

LEGEND

- ● --- Iron pipe (1" dia. min) found in place
- ● --- Iron pipe set by previous surveying (did not actually recover by this surveying)
- ⊗ --- Spike nail found in place
- ⊡ --- RR spike set
- ○ --- 1" x 24" iron pipe set (WT 1.68#/L.F.)

PARCEL A contains 12,285 S.F. in area or 0.28 acres.
PARCEL B contains 6,155 S.F. in area or 0.14 acres.

REVISED & CORRECTED THIS 17th DAY OF JAN. 1996.

0 50' 100' 150'
SCALE 1" = 50 FEET