PLAT OF SURVEY

A PART OF THE NE¼ OF THE NE¼ IN SECTION 11, T13N, R1W, TOWN OF UNION, VERNON COUNTY, WISCONSIN.

SURVEYOR'S CERTIFICATE

I, Patrick A. Carroll, Registered Land Surveyor S-1199 for Carroll Surveying of Mauston, Wisconsin, hereby certify:
That in compliance with the provisions of Chapter A-E 7 of the Administrative Code of the State of Wisconsin, and under the direction of FRANCIS HYNEK, representative for the owner of said land, I did survey and map a part of the NE¼ of the NE¼ in Section 11, T13N, R1W, Town of Union, Vernon County, Wisconsin.
That such map correctly represents the exterior boundaries and the subdivision of the land surveyed and mapped to the best of my knowledge and belief.

Commencing at the E¼ corner of said Section 11; thence along a line bearing N 06-11-05 W, 1310.73 feet, to a point in the north line of a town road known as ST. Johns Road, also being the SW corner of the existing cemetery, being the point of beginning.
Thence along the north line of the town road bearing N 87-43-17 W, 166.50 feet; thence along a line bearing N 00-53-40 E, 262.00 feet; thence bearing S 87-32-31 E, 166.50 feet, to the NW corner of the said cemetery; thence along the west line of the existing cemetery bearing S 00-53-40 W, 261.48 feet, to the point of beginning, containing 43,565 SQ. FT. in area or 1.00 acre.

Patrick A. Carroll

REGISTERED LAND SURVEYOR S-1199
PATRICK A. CARROLL APRIL 5, 2003
CARROLL SURVEYING, MAUSTON, WIS.
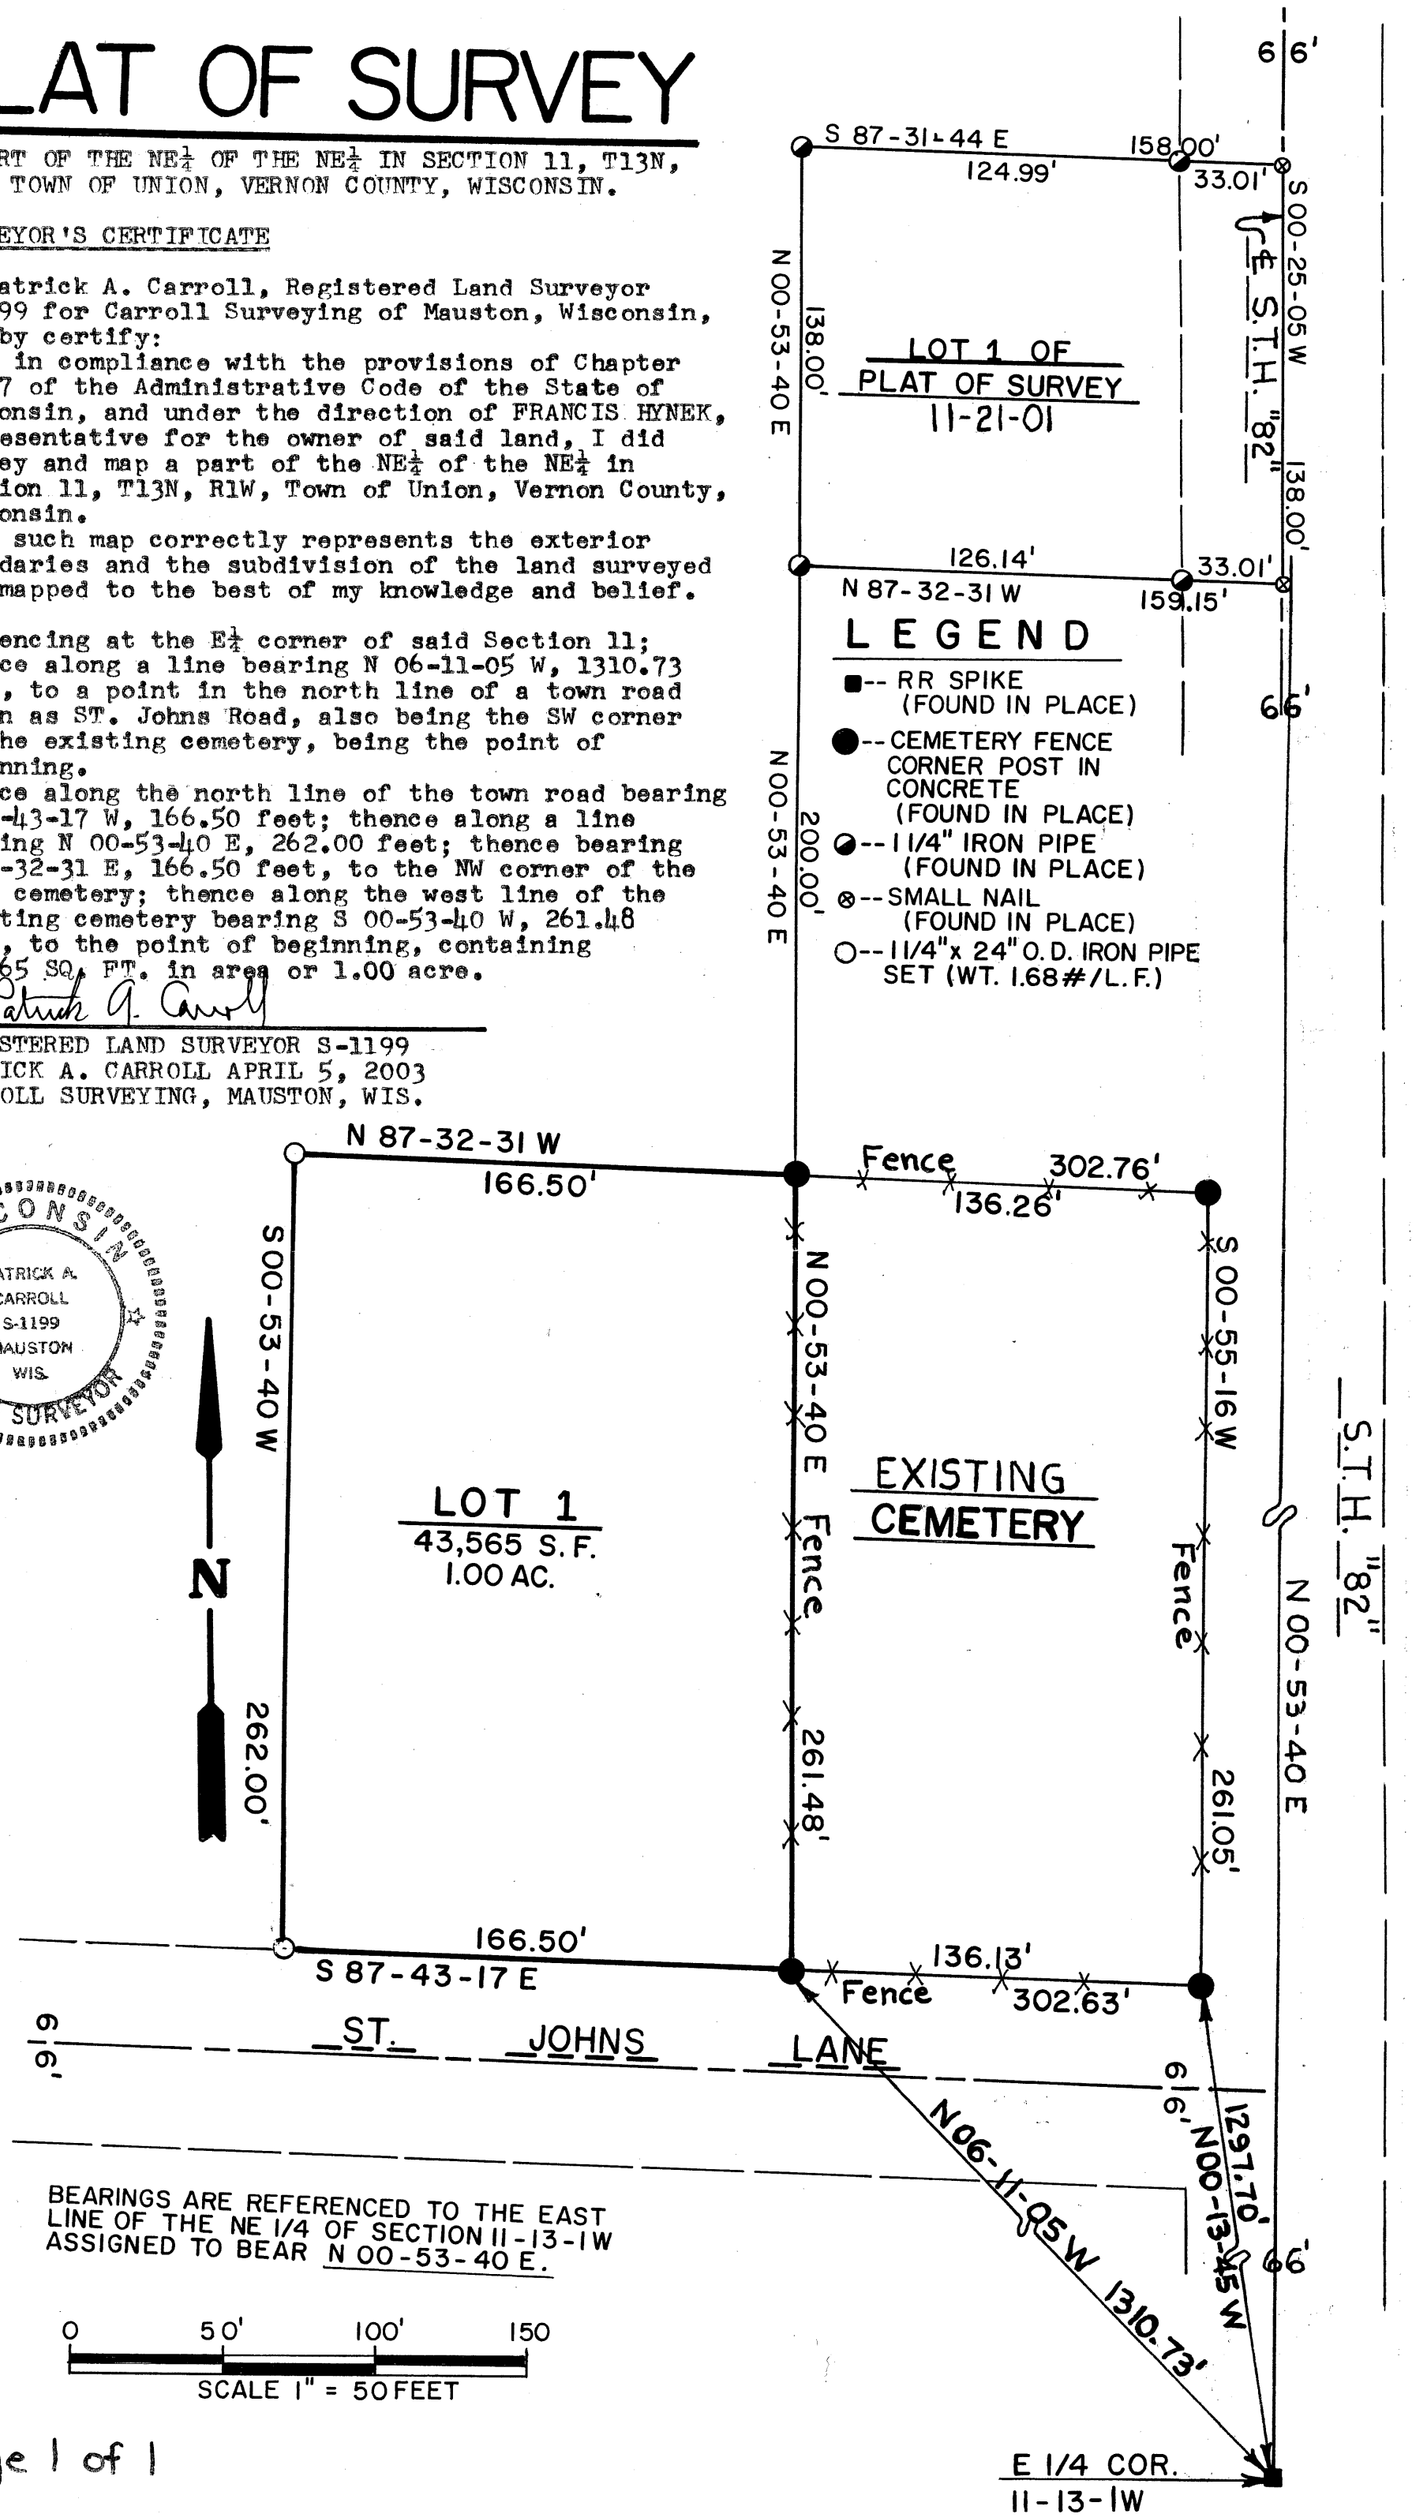
WISCONSIN PATRICK A. CARROLL S-1199 MAUSTON WIS. LAND SURVEYOR