SURVEY PLAT

HOVELSRUD CONSULTING ASSOCIATES
ENGINEERING - LAND SURVEYING
RICHLAND COUNTY BANK BUILDING
RICHLAND CENTER, WISCONSIN 53581

Survey for: Attorney Richard Endicott March 24, 1972

Sheet 1 of 2

A SURVEY OF A PARCEL LAND Described as Follows:

Beginning at the East Quarter Corner of Section 11, T. 13 N., R. 1 W., Vernon County, Wisconsin;

Thence South 66.00 feet along the East Line of said Section 11;
Thence West, 237.67 feet;
Thence N 7°-40'-12" E, 124.87 feet;
Thence East, 221.00 feet to the East Line of the NE¼ of said Section 11;
Thence South, 57.75 feet along the East Line of said Section 11, to the point of beginning.

The above described parcel of land being located partly in the SE¼ of the NE¼, and partly in the NE¼ of the SE¼ of Section 11, T. 13 N., R. 1 W., Vernon County, Wisconsin and containing 0.65 acres and being subject to conveyances for roadway purposes.

I certify that I have surveyed the above described parcel of land and that the Plat is an accurate survey and a true representation thereof and correctly shows the exterior boundary lines of said parcel and the correct measurements thereof.

Richland Center, Wisconsin

Herman J. Hovelsrud
Registered Land Surveyor S-749

WISCONSIN
HERMAN J.
HOVELSRUD
S-749
RICHLAND
CENTER,
WIS.
LAND SURVEYOR

1270-3-B

SURVEY PLAT

HOVELSRUD CONSULTING ASSOCIATES
ENGINEERING - LAND SURVEYING
RICHLAND COUNTY BANK BUILDING
RICHLAND CENTER, WISCONSIN 53581

Survey for: Attorney Richard Endicott March 24, 1972

Sheet 2 of 2

Parcel located partly in the SE¼ of the NE¼, and partly in the NE¼ of the SE¼ of Section 11, T. 13 N., R. 1 W., Vernon County, Wisconsin.

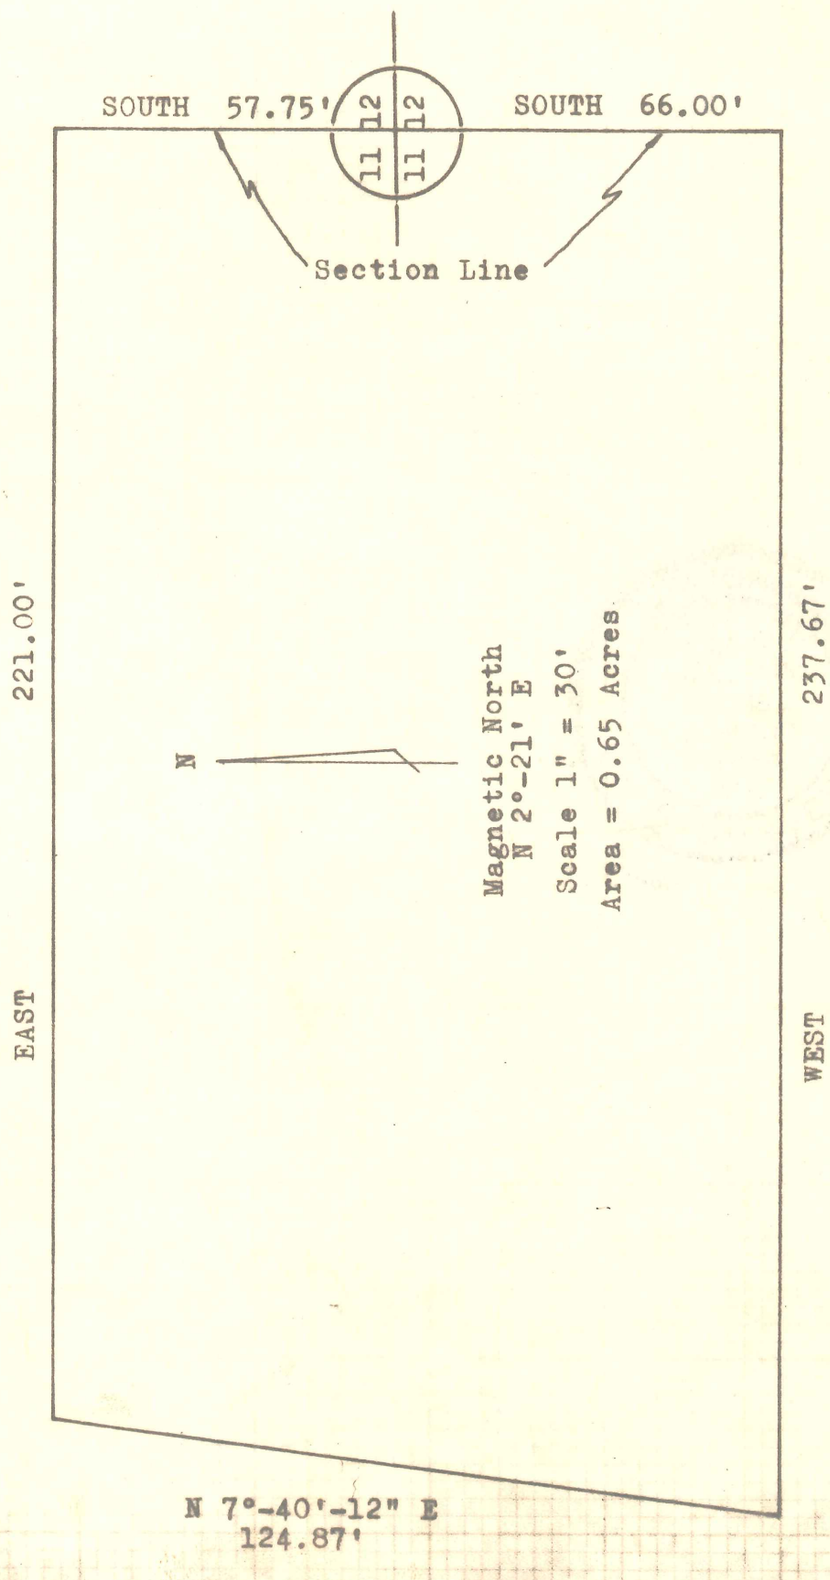

1270-3-B