SURVEY PLAT

HOVELSRUD CONSULTING ASSOCIATES
ENGINEERING - LAND SURVEYING
RICHLAND COUNTY BANK BUILDING
RICHLAND CENTER, WISCONSIN 53581

Survey for: Attorney Richard Endicott March 24, 1972

Sheet 1 of 2

A SURVEY OF A PARCEL OF LAND Described as Follows:

Beginning at the East Quarter Corner of Section 11, T. 13 N., R. 1 W., Vernon County, Wisconsin;

Thence S 88°-25'-44" W, 229.72 feet along the South Line of the NE¼ of said Section 11;
Thence N 7°-40'-12" E, 149.55 feet;
Thence N 88°-49'-55" E, 77.00 feet;
Thence N 9°-03'-21" E, 33.00 feet;
Thence S 85°-55'-51" E, 127.80 feet to a point on the East Line of the NE¼ of said Section 11;
Thence South, 167.00 along said East Line to the point of beginning.

All of the above described parcel of land being located in the SE¼ of the NE¼ of Section 11, T. 13 N., R. 1 W., Vernon County, Wisconsin and containing 0.82 acres and being subject to conveyances for roadway purposes.

I certify that I have surveyed the above described parcel of land and that the Plat is an accurate survey and a true representation thereof and correctly shows the exterior boundary lines of said parcel and the correct measurements thereof.

Richland Center, Wisconsin

Herman J. Hovelsrud
Registered Land Surveyor S-749

WISCONSIN
HERMAN J. HOVELSRUD
S-749
RICHLAND CENTER, WIS.
LAND SURVEYOR

1270-3-A

SURVEY PLAT

HOVELSRUD CONSULTING ASSOCIATES
ENGINEERING - LAND SURVEYING
RICHLAND COUNTY BANK BUILDING
RICHLAND CENTER, WISCONSIN 53581

Survey for: Attorney Richard Endicott March 24, 1972

Sheet 2 of 2

Parcel located in the SE¼ of the NE¼ of Section 11, T. 13 N., R. 1 W., Vernon County, Wisconsin.

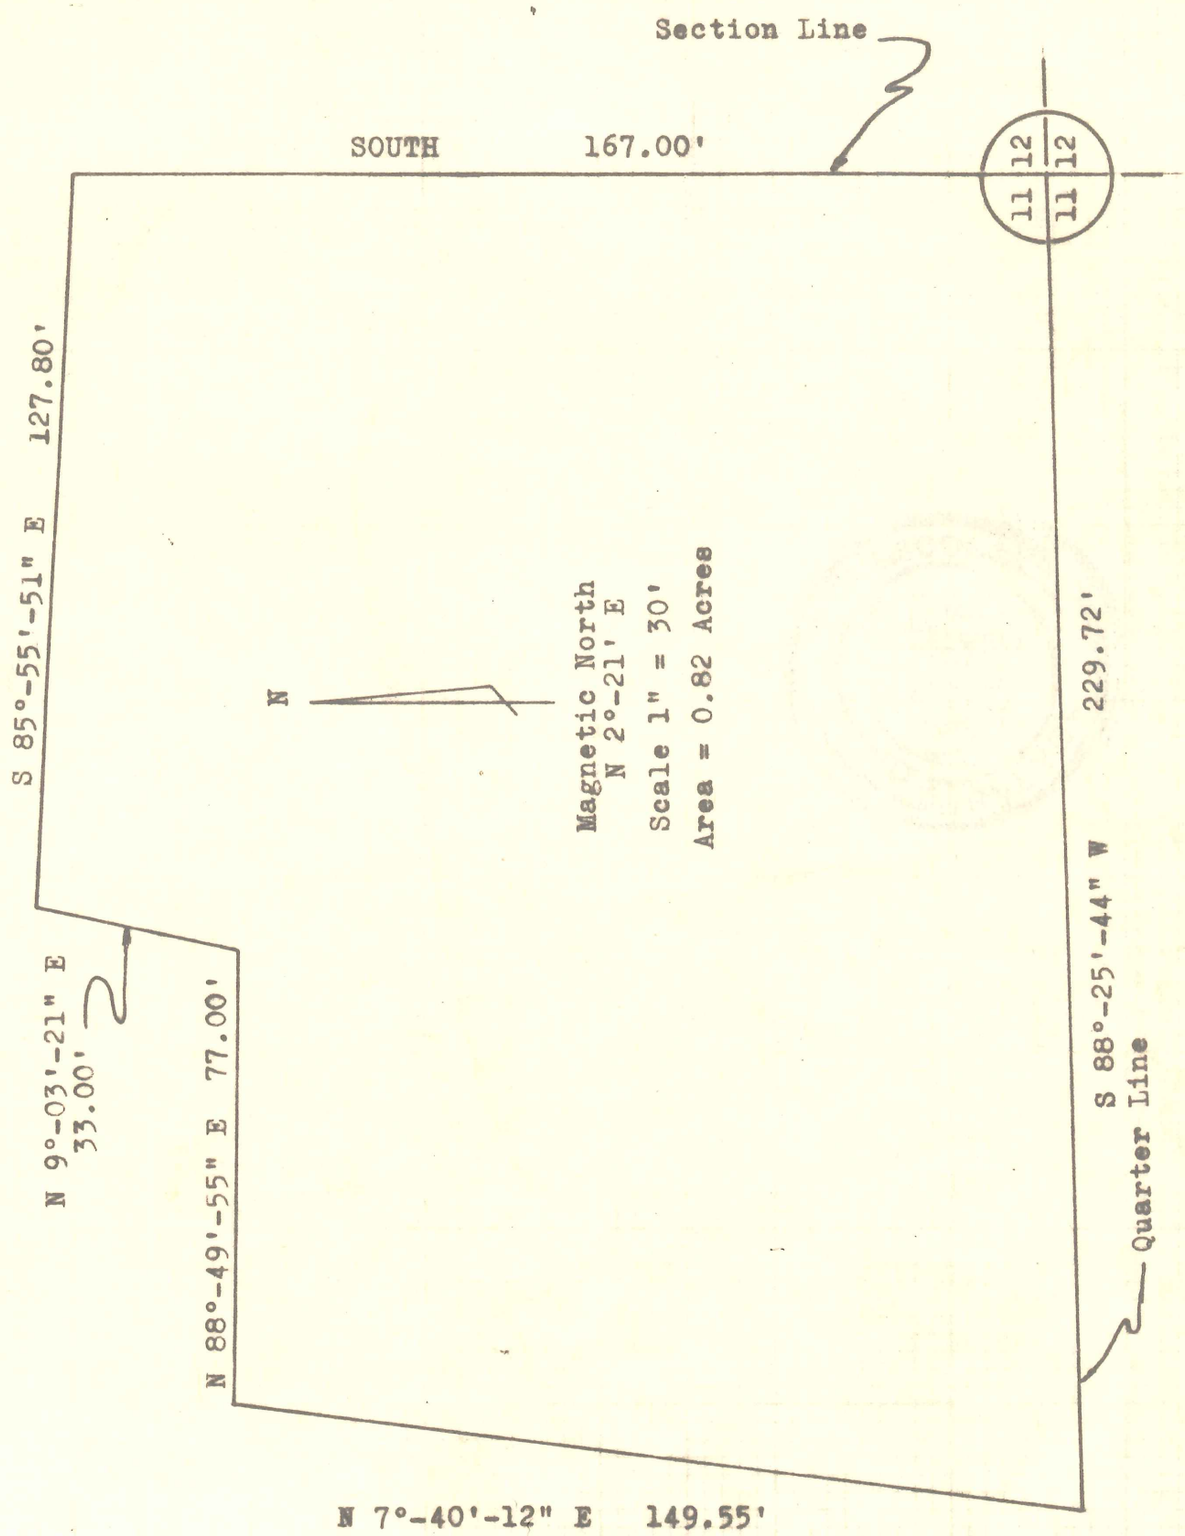

1270-1