PLAT OF SURVEY - KURT BECK LAND

PART OF THE FRAC. SW¼ OF THE SW¼, PART OF THE SE¼ OF THE SW¼ AND PART OF THE SW¼ OF THE SE¼ ALL IN SECTION 19, T13N, R1W, TOWN OF UNION, VERNON COUNTY, WISCONSIN.

LEGEND:
SCALE: 1" = 300'
- LYNDE MONUMENT F.I.P.
- 1" O.D. IRON PIPE F.I.P.
- 1" O.D. x 24" IRON PIPE SET (MIN. WT. 1.13 #/L.F.)
- 1¼" O.D. x 24" IRON PIPE SET (MIN. WT. 1.13 #/L.F.)
- 6" SPIKE NAIL SET
- NO MONUMENT SET
- M.C. MEANDER CORNER
- R.P. REFERENCE PIPE

SEE ATTACHED LEGAL DESCRIPTION.

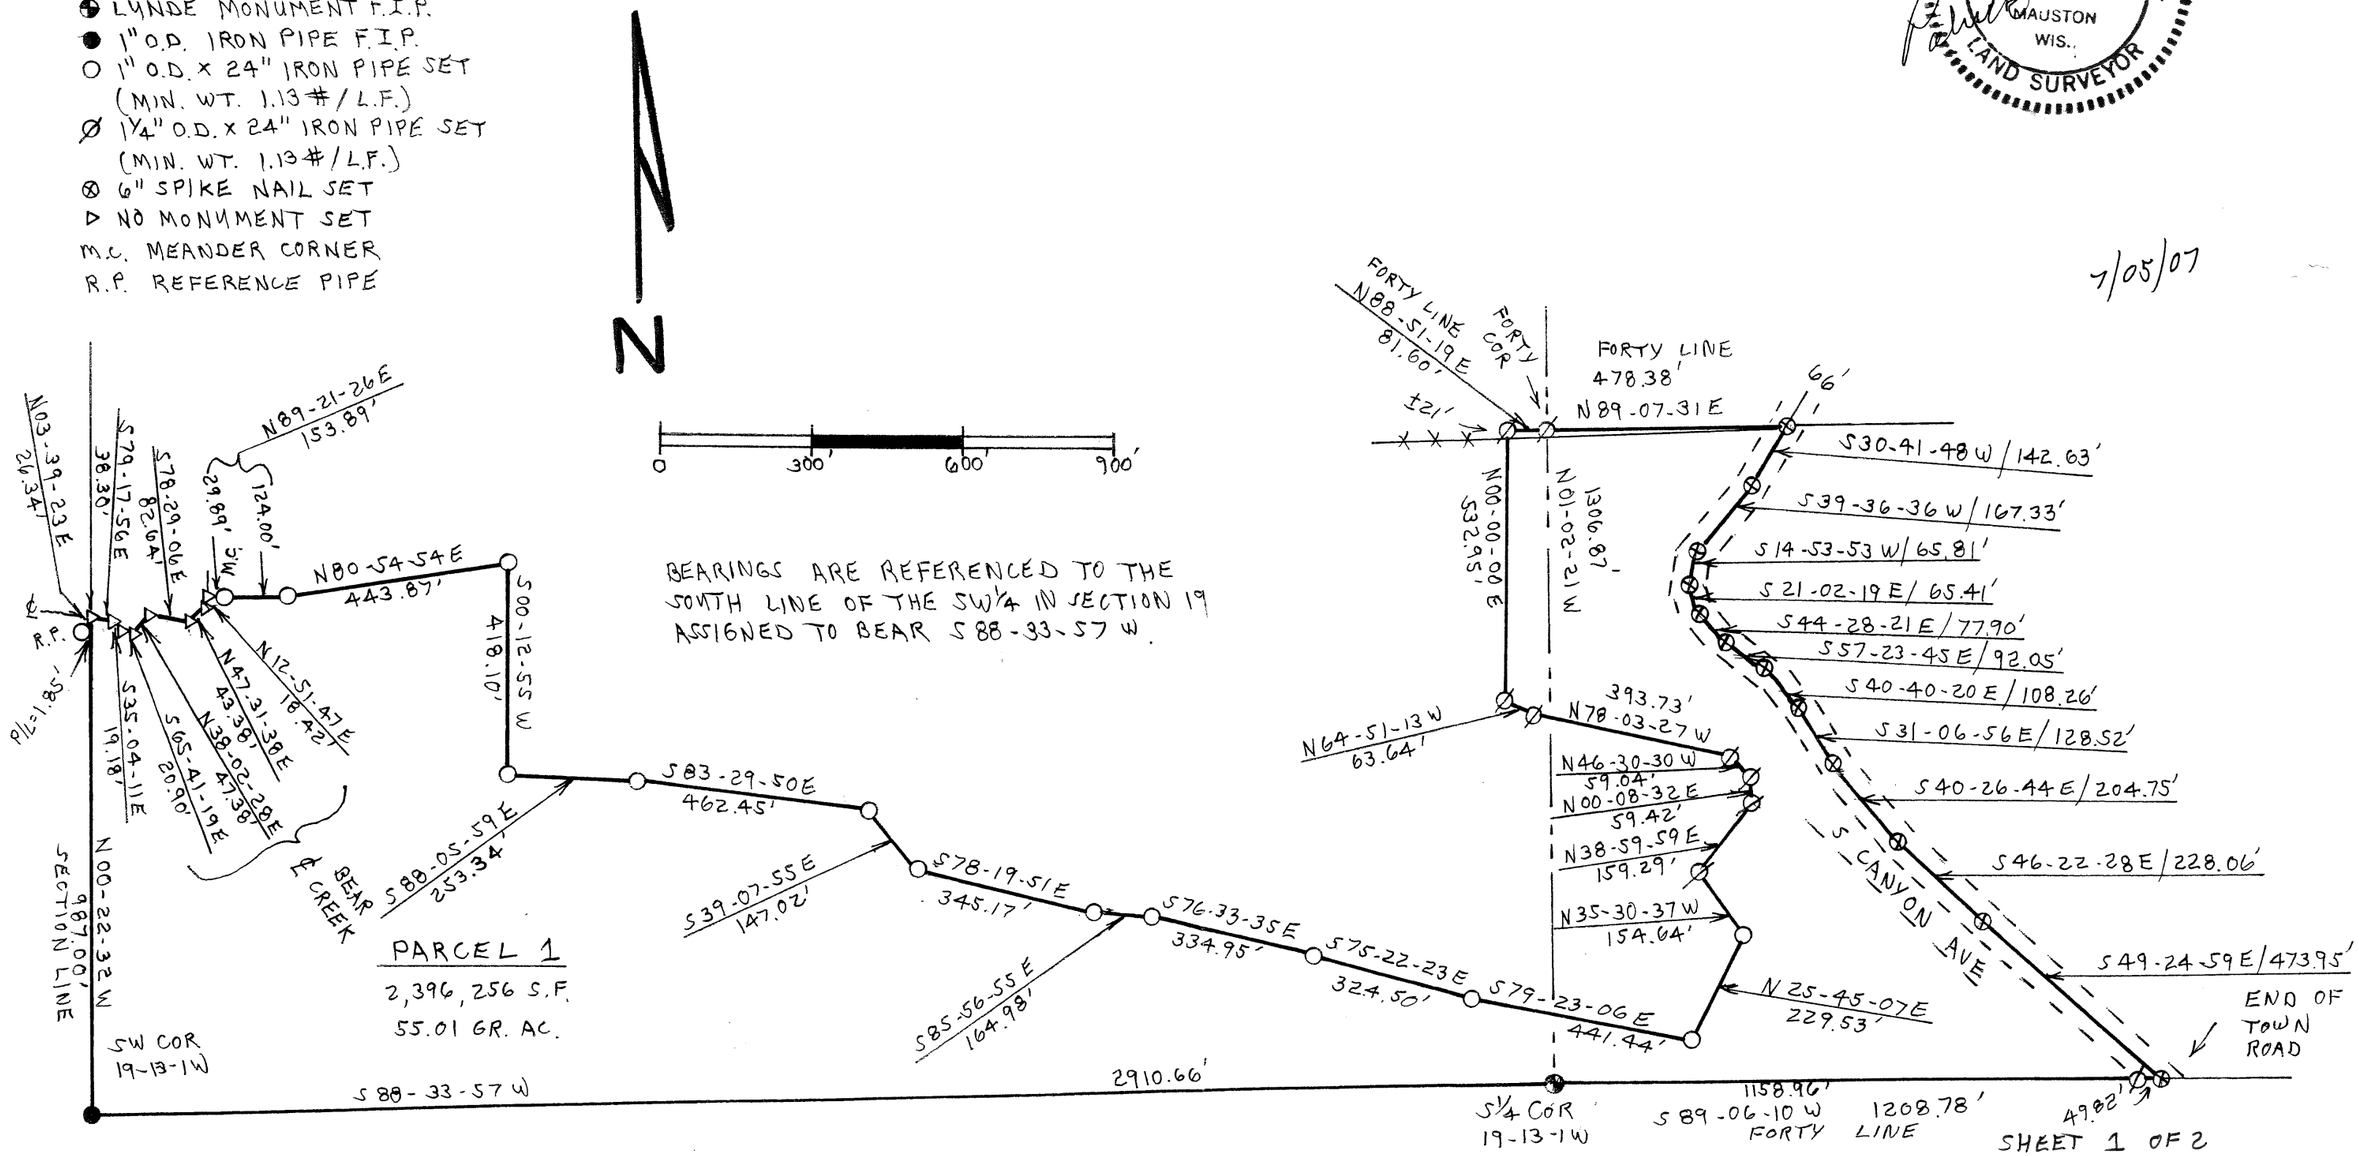

WISCONSIN PATRICK A. CARROLL S-1199 MAUSTON WIS. LAND SURVEYOR

7/05/07

SHEET 1 OF 2

PLAT OF SURVEY
KURT BECK LAND

PART OF THE FRACTIONAL SW1/4 OF THE SW1/4, PART OF THE SE1/4 OF THE SW1/4 AND PART OF THE SW1/4 OF THE SE1/4, ALL IN SECTION 19, T13N, R1W, TOWN OF UNION, VERNON COUNTY, WISCONSIN.

PARCEL 1 DESCRIPTION:
Part of the fractional SW1/4 of the SW1/4, part of the SE1/4 of the SW1/4 and part of the SW1/4 of the SE1/4, all in Section19, T13N, R1W, Town of Union, Vernon County, Wisconsin.

Beginning at the SW corner of said Section 19; thence along the section line bearing N00-22-32W, 987.00 feet, to the centerline of Bear Creek; thence along said centerline bearing S79-17-56E, 38.30 feet; thence along said centerline bearing S35-04-11E, 19.18 feet; thence along said centerline bearing S65-41-19E, 20.90 feet; thence along said centerline bearing N38-02-28E, 47.38 feet; thence along said centerline bearing S78-29-06E, 82.64 feet; thence along said centerline bearing N47-31-38E, 43.38 feet; thence along said centerline bearing N12-51-47E, 18.42 feet; thence bearing N89-21-26E, 153.89 feet; thence bearing N80-54-54E, 443.87 feet; thence bearing S00-12-55W, 418.10 feet; thence bearing S88-05-59E, 253.34 feet; thence bearing S83-29-50E, 462.45 feet; thence bearing S39-07-55E, 147.02 feet; thence bearing S78-19-51E, 345.17 feet; thence bearing S85-56-55E, 164.98 feet; thence bearing S76-33-35E, 334.95 feet; thence bearing S75-22-23E, 324.50 feet; thence bearing S79-23-06E, 441.44 feet; thence bearing N25-45-07E, 229.53 feet; thence bearing N35-30-37W, 154.64 feet; thence bearing N38-59-59E, 159.29 feet; thence bearing N00-08-32E, 59.42 feet; thence bearing N46-30-30W, 59.04 feet; thence bearing N78-03-27W, 393.73 feet; thence bearing N64-51-13W, 63.64 feet; thence bearing North, 532.95 feet, to north forty line; thence along said north forty line bearing N88-51-19E, 81.60 feet to forty corner; thence along the forty line bearing N89-07-31E, 478.38 feet, to the centerline of South Canyon Road; thence along said centerline bearing S30-41-48W, 142.63 feet; thence along said centerline bearing S39-36-36W, 167.33 feet; thence along said centerline bearing S14-53-53W, 65.81 feet; thence along said centerline bearing S21-02-19E, 65.41 feet; thence along said centerline bearing S44-28-21E, 77.90 feet; thence along said centerline bearing S57-23-45E, 92.05 feet; thence along said centerline bearing S40-40-20E, 108.26 feet; thence along said centerline bearing S31-06-56E, 128.52 feet; thence along said centerline bearing S40-26-44E, 204.75 feet; thence along said centerline bearing S46-22-28E, 228.06 feet; thence along said centerline bearing S49-24-59E, 473.95 feet, to the south section line; thence along said south section line bearing S89-06-10W, 1208.78 feet, to S1/4 corner; thence along the south section line bearing S88-33-57W, 2910.66 feet, to the point of beginning, containing 2,396,256 s.f. or 55.01 gross acres.

SURVEYOR'S CERTIFICATE:

I, Patrick A. Carroll, Registered Land Surveyor S-1199 for Carroll Surveying of Mauston, Wisconsin, hereby certify:

That in compliance with the provisions of A-E 7 of the Administrative Code of the State of Wisconsin and under the direction of KURT BECK, owner of said land, I did survey, divide and map the above described land and that such map correctly represents the exterior boundaries and the division of the land surveyed and mapped to the best of knowledge and belief.

WISCONSIN
PATRICK A.
CARROLL
S-1199
MAUSTON
WIS.
LAND SURVEYOR

Patrick A. Carroll

REGISTERED LAND SURVEYOR S-1199
PATRICK A. CARROLL, JULY 5, 2007
CARRROLL SURVEYING, MAUSTON, WI