JOHN D. BROWN
P.O. BOX 12
RICHLAND CENTER, WI
53581

~~Cantwell to Riley~~
Riley to Cantwell V404/P427

Scale: 1" = 200'

0 100 200 300 400

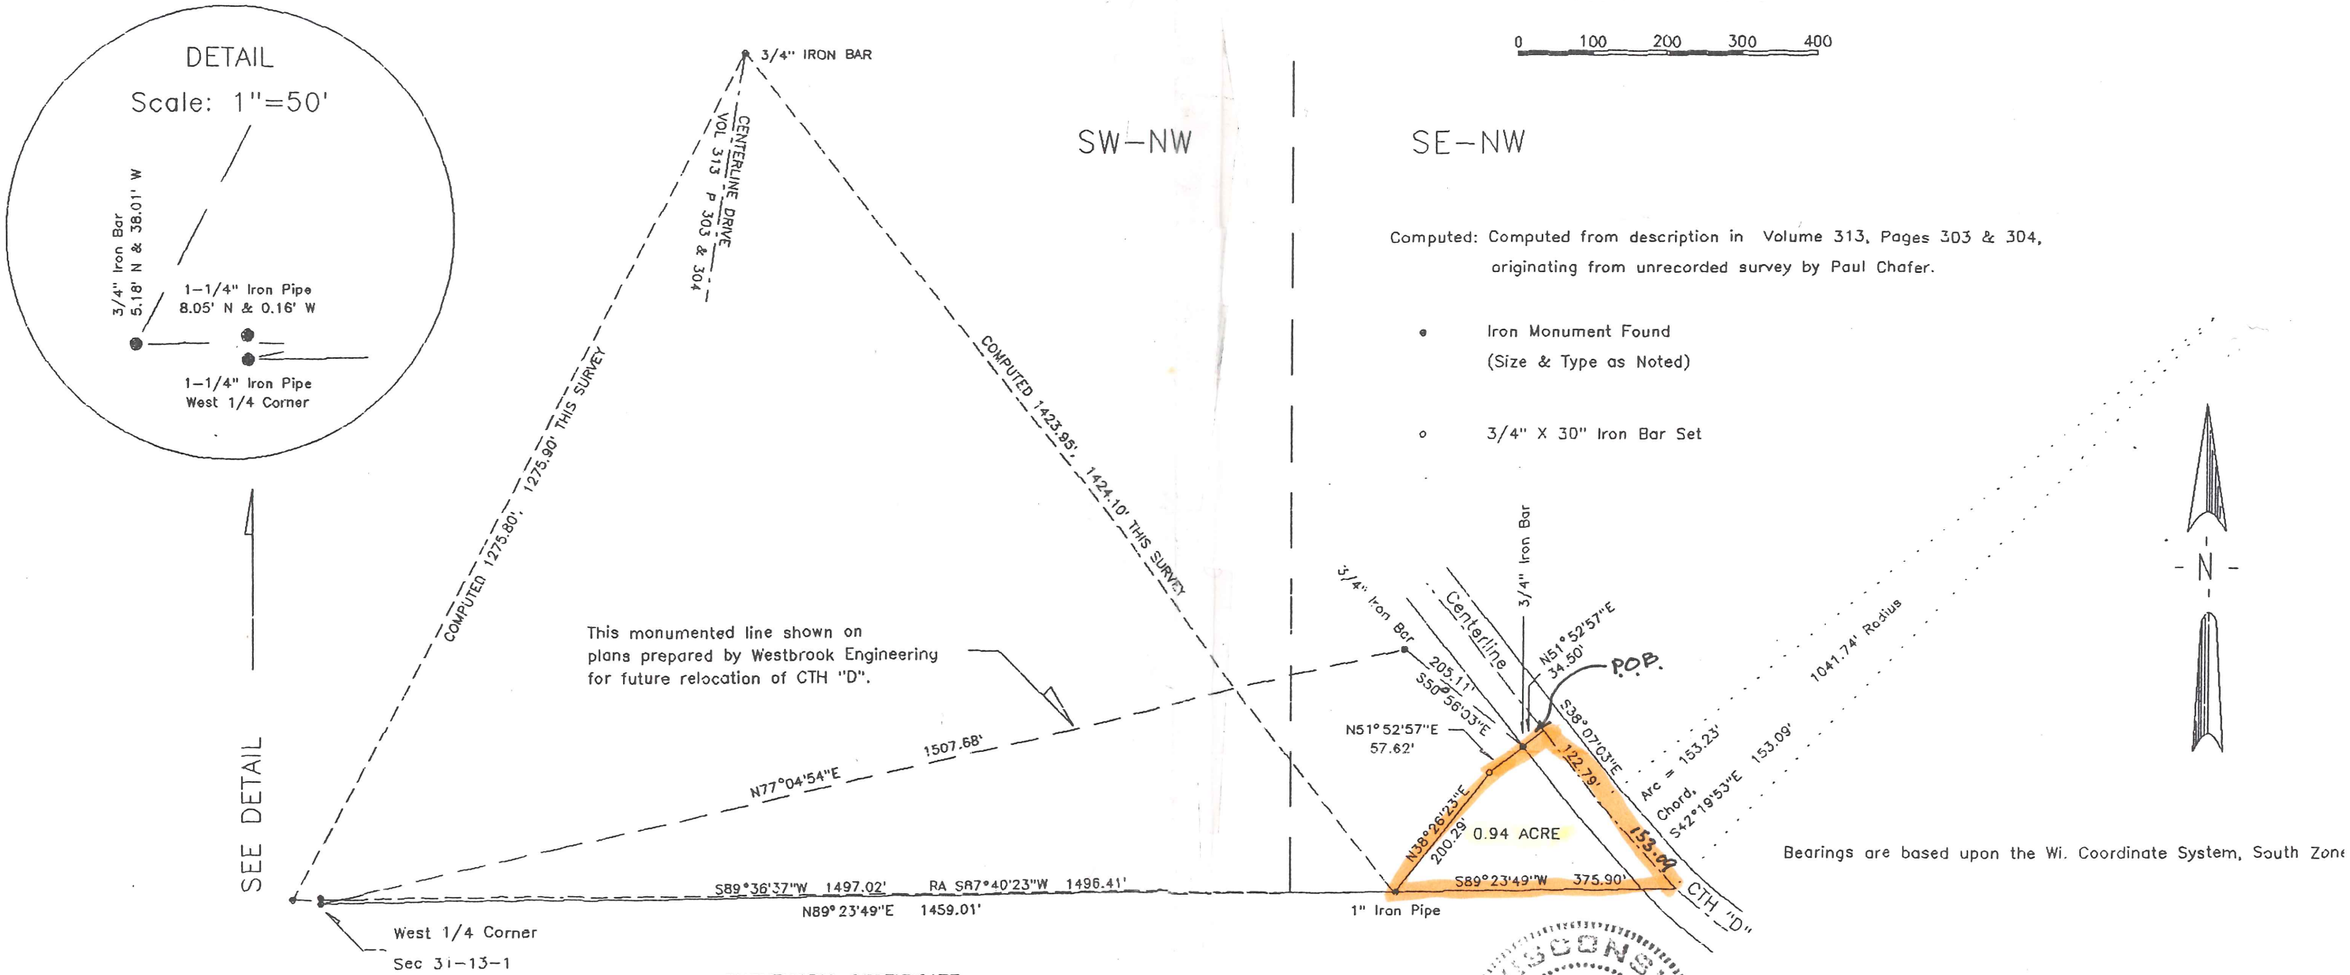

Computed: Computed from description in Volume 313, Pages 303 & 304, originating from unrecorded survey by Paul Chafer.

- ● Iron Monument Found (Size & Type as Noted)
- ○ 3/4" X 30" Iron Bar Set

Bearings are based upon the Wi. Coordinate System, South Zone

SURVEYOR'S CERTIFICATE

I, F. Curtis Crook, Registered Land Surveyor, hereby certify that I have complied with State laws while conducting this survey, and that this survey map and description is a correct and true representation thereof, to the best of my knowledge and belief.

F. Curtis Crook 10.10.94

F. Curtis Crook R.L.S. 1292

WISCONSIN
E. CURTIS CROOK
S-1292
BEAUSTOWN WIS.
LAND SURVEYOR

(Description Accompanies)

survey for:

Tom & Bonnie Cantwell
Part SE1/4 NW1/4
Sec 31 T13N R1W,
Town of Union,
Vernon County, Wi.

13131CAN