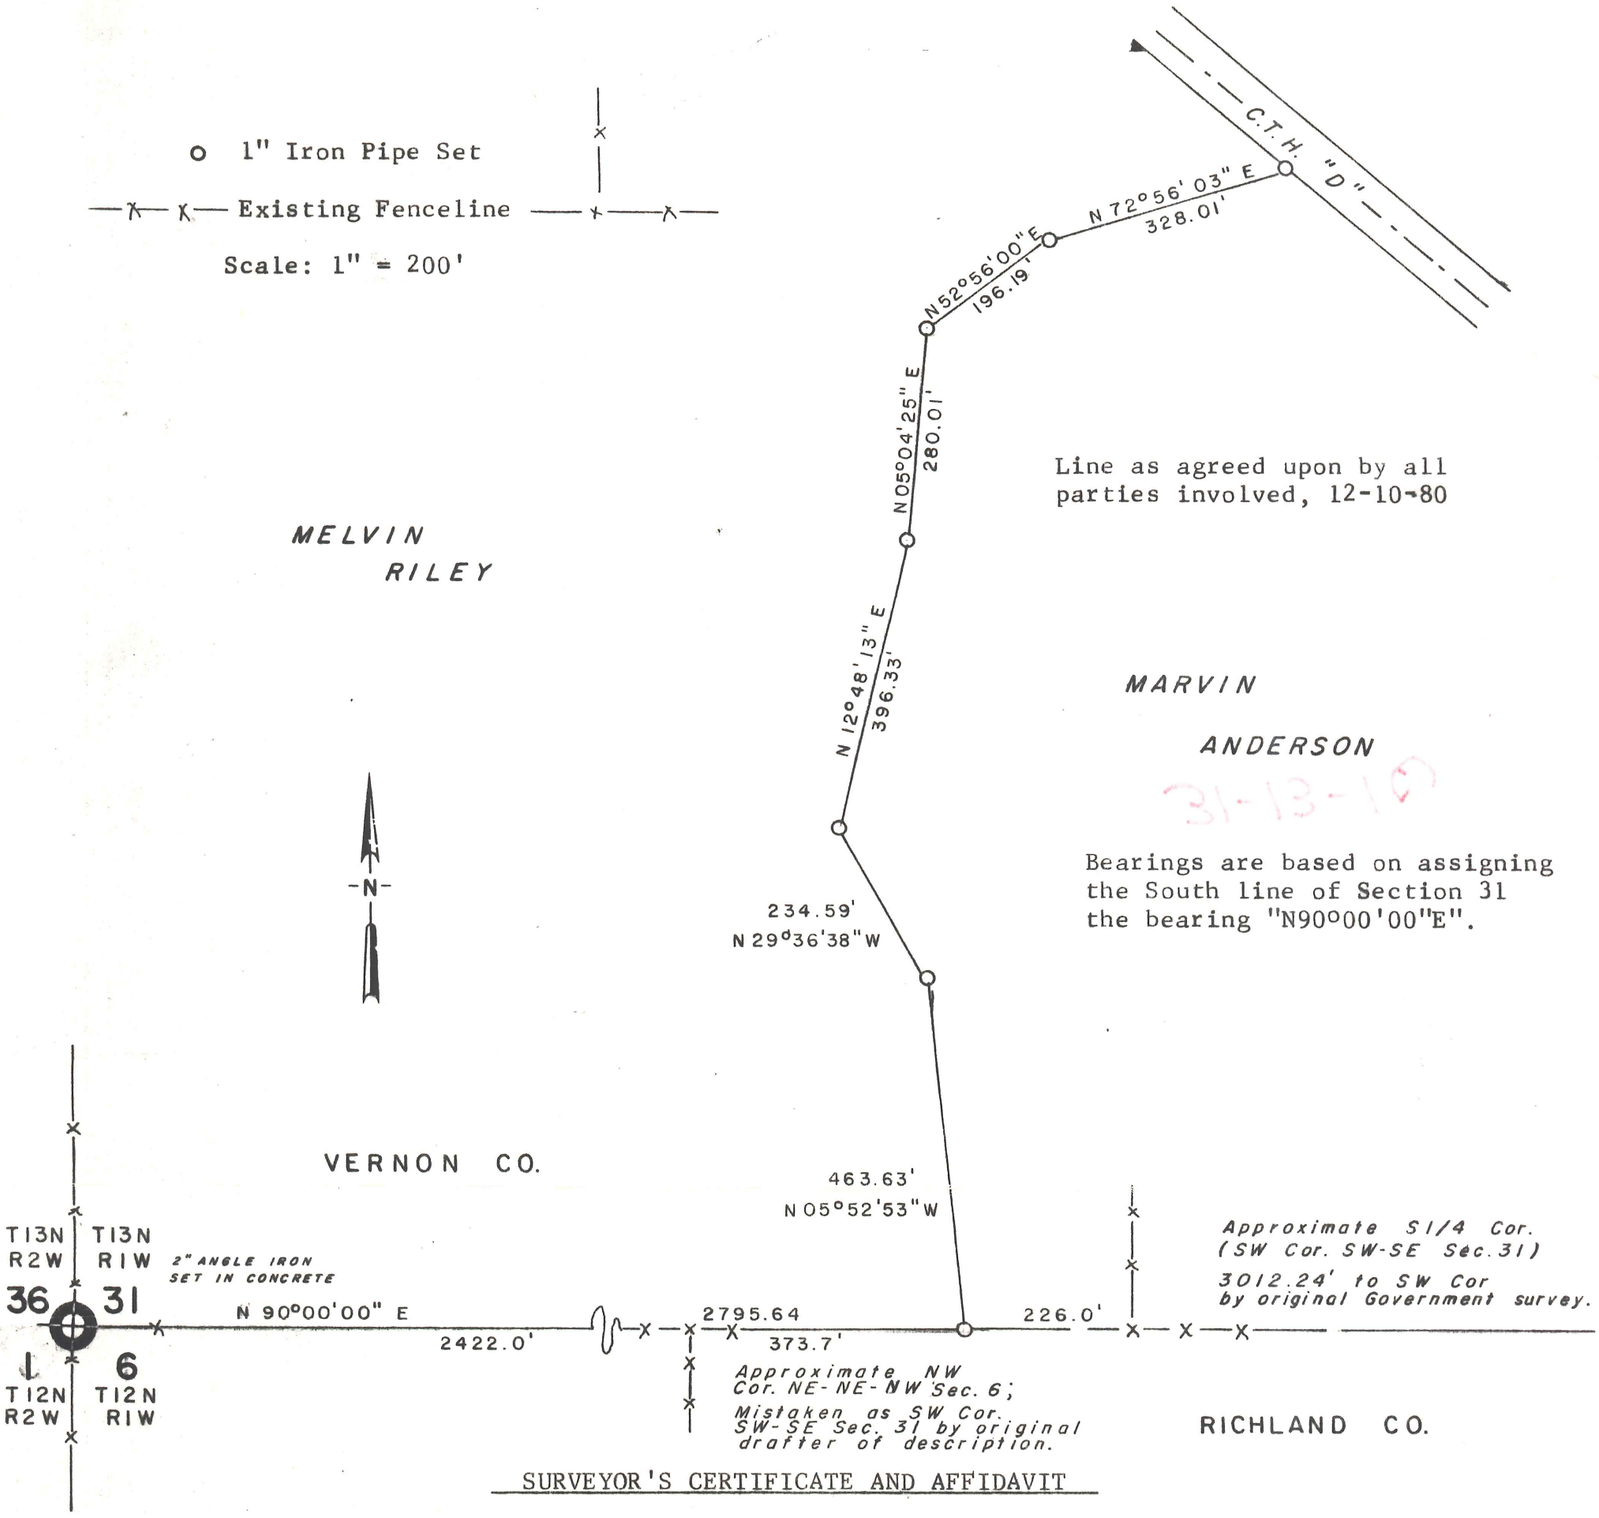

SURVEYOR'S CERTIFICATE AND AFFIDAVIT

I, F. Curtis Crook, Registered Land Surveyor, hereby certify:

That I have surveyed the line referred to in Vol. 257 Deeds P. 487 as recorded in the Vernon Co. Register of Deeds office, being "along the hill road, etc. in said description;

That the purpose of this survey is to clarify and/or correct said description to conform with the origional intent of the parties involved;

That the description of said line is as following: commencing at the S.W corner of Sec. 31, T13N R1W, thence along the occupied Southerly line thereof N 90°00'00" E 2795.64' to a 1" iron pipe, the point of beginning. Thence N 05°52'53" W 463.63' to a 1" iron pipe; thence N 29°36'38" W 234.59' to a 1" iron pipe; thence N 12°48'13" E 396.33' to a 1" iron pipe; thence N 05°04'25" E 280.01' to a 1" iron pipe; thence N 52°56'00" E 196.19' to a 1" iron pipe; thence N 72°56'03" E 328.01' to a 1" iron pipe at the Southwesterly right of way line of C.T.H. "D", and there terminating;

That such line is the line as agreed upon by Melvin Riley and Marvin Anderson, adjacent property owners, and William Hanke, former land owner, as witness, on December 10, 1980;

That I have complied with State laws while conducting this survey, and that this map and description is a correct and true representation thereof, to the best of myknowledge and belief.

F Curtis Crook 12-11-1980

F. CURTIS CROOK S-1337 RICHLAND CENTER WIS. LAND SURVEYOR

As directed by
Wm. Hanke, Mel. Riley & Marv. Anderson,
Survey of Line near hill rd., in
S1/2 Sec. 31 T13N R1W
Town of Union
Vernon County, Wis.