MAR 3 1992

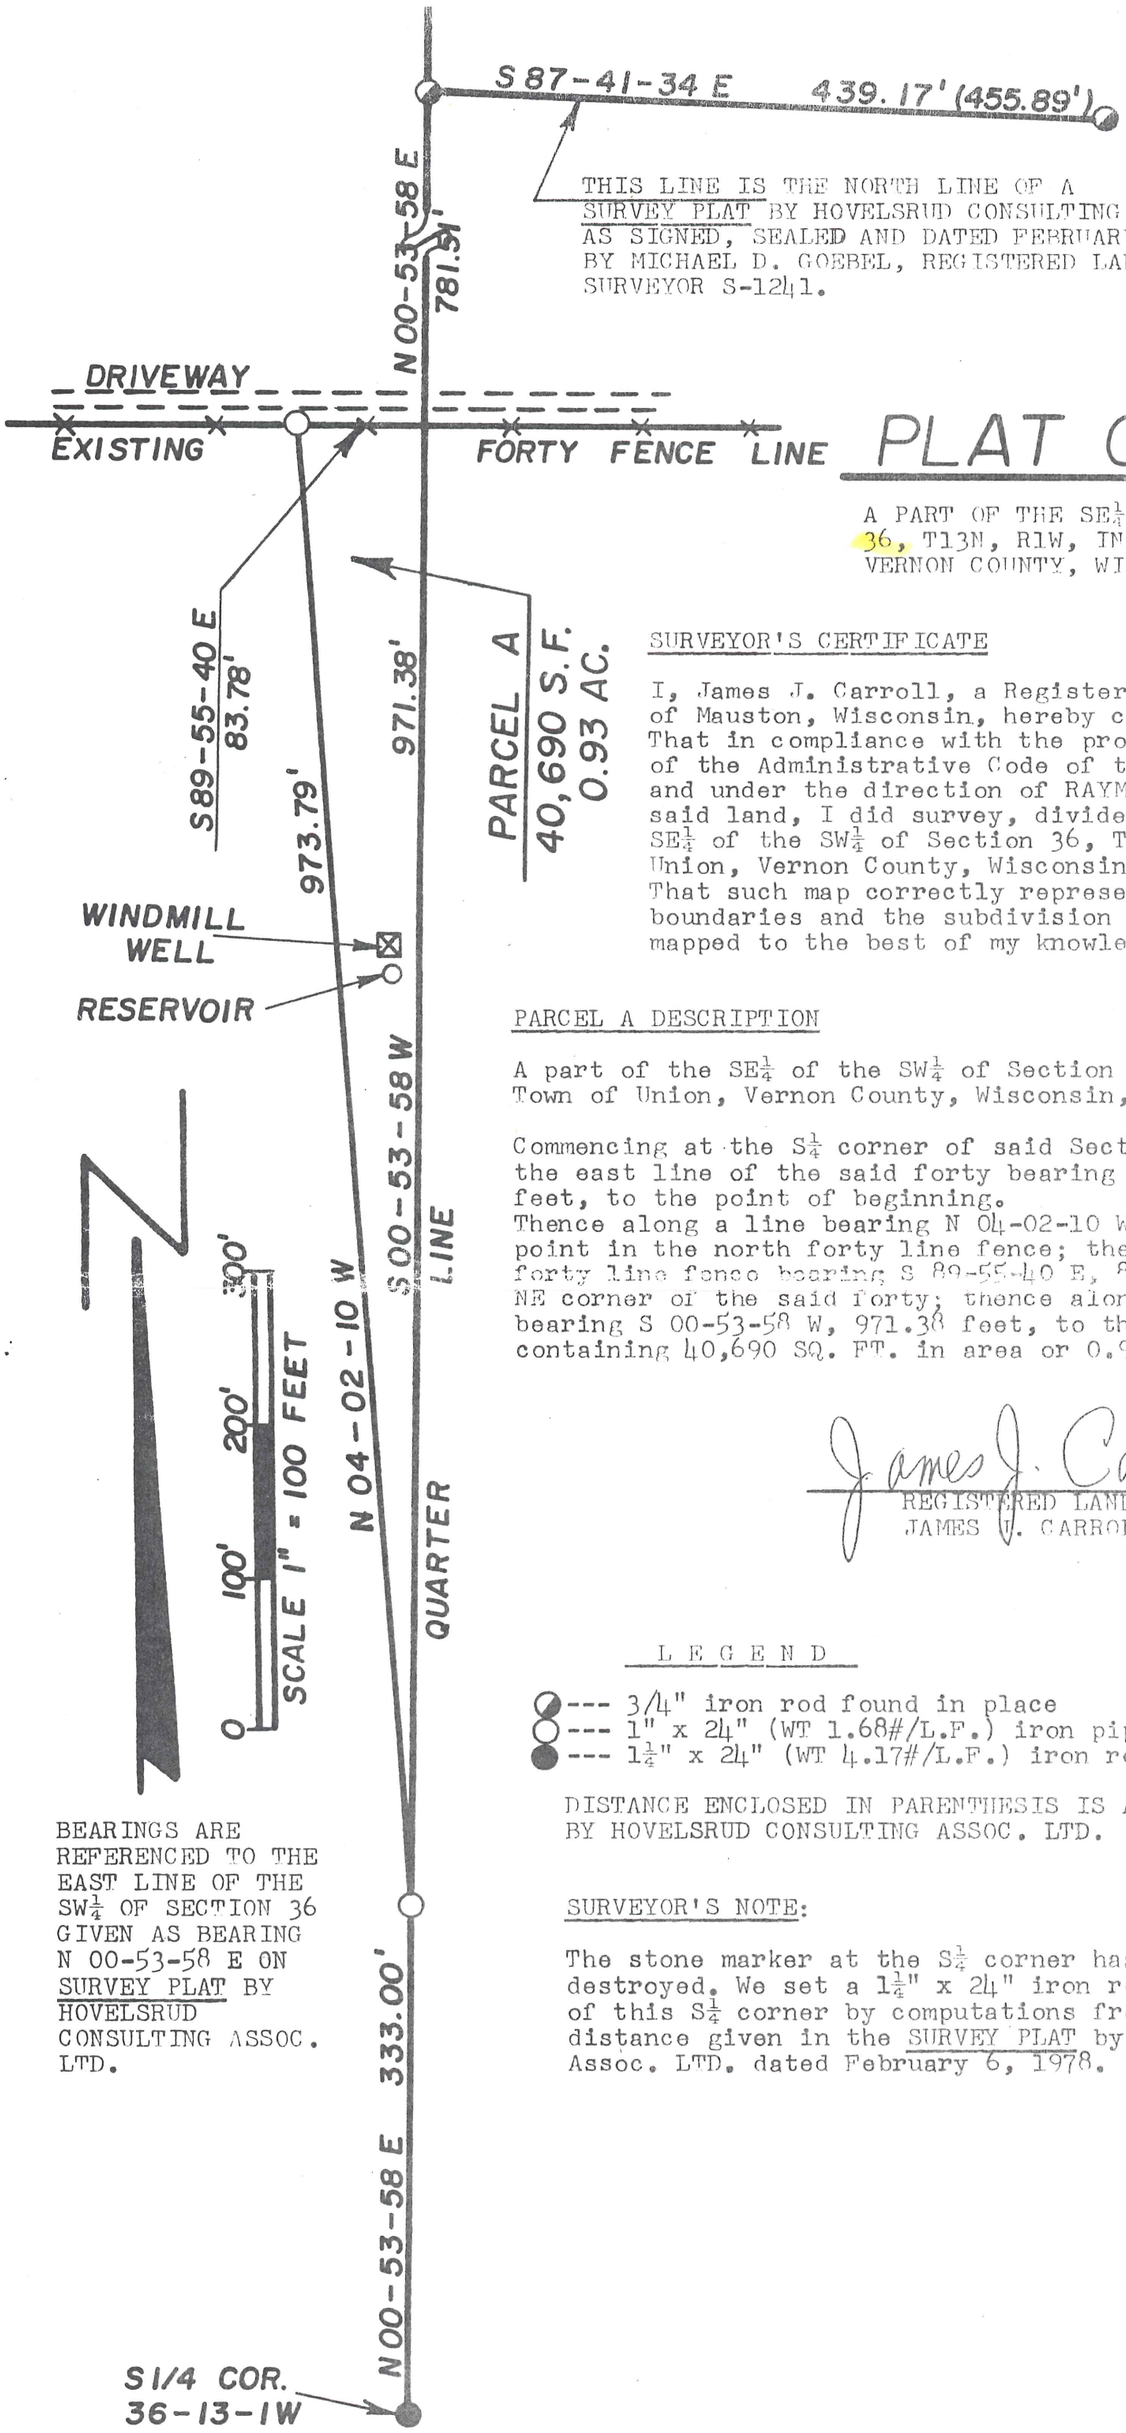

THIS LINE IS THE NORTH LINE OF A SURVEY PLAT BY HOVELSRUD CONSULTING ASSOC. LTD AS SIGNED, SEALED AND DATED FEBRUARY 6, 1978 BY MICHAEL D. GOEBEL, REGISTERED LAND SURVEYOR S-1241.

PLAT OF SURVEY

A PART OF THE SE¼ OF THE SW¼ OF SECTION 36, T13N, R1W, IN THE TOWN OF UNION, VERNON COUNTY, WISCONSIN.

SURVEYOR'S CERTIFICATE

I, James J. Carroll, a Registered Land Surveyor S-606, of Mauston, Wisconsin, hereby certify:
That in compliance with the provisions of Chapter A-E 7 of the Administrative Code of the State of Wisconsin, and under the direction of RAYMOND B. LISKA, owner of said land, I did survey, divide and map a part of the SE¼ of the SW¼ of Section 36, T13N, R1W, in the Town of Union, Vernon County, Wisconsin.
That such map correctly represents the exterior boundaries and the subdivision of the land surveyed and mapped to the best of my knowledge and belief.

PARCEL A DESCRIPTION

A part of the SE¼ of the SW¼ of Section 36, T13N, R1W, in the Town of Union, Vernon County, Wisconsin, to-wit:

Commencing at the S¼ corner of said Section 36; thence along the east line of the said forty bearing N 00-53-58 E, 333.00 feet, to the point of beginning.
Thence along a line bearing N 04-02-10 W, 973.79 feet, to a point in the north forty line fence; thence along the north forty line fence bearing S 89-55-40 E, 83.78 feet, to the NE corner of the said forty; thence along the east line thereof bearing S 00-53-58 W, 971.38 feet, to the point of beginning, containing 40,690 SQ. FT. in area or 0.93 acres.

James J. Carroll
REGISTERED LAND SURVEYOR S-606
JAMES J. CARROLL DEC. 28, 1991

LEGEND

--- 3/4" iron rod found in place
--- 1" x 24" (WT 1.68#/L.F.) iron pipe set
--- 1¼" x 24" (WT 4.17#/L.F.) iron rod set

DISTANCE ENCLOSED IN PARENTHESIS IS AS SHOWN ON SURVEY PLAT BY HOVELSRUD CONSULTING ASSOC. LTD.

BEARINGS ARE REFERENCED TO THE EAST LINE OF THE SW¼ OF SECTION 36 GIVEN AS BEARING N 00-53-58 E ON SURVEY PLAT BY HOVELSRUD CONSULTING ASSOC. LTD.

SURVEYOR'S NOTE:

The stone marker at the S¼ corner has been lost and/or destroyed. We set a 1¼" x 24" iron rod at the location of this S¼ corner by computations from the bearing and distance given in the SURVEY PLAT by Hovelsrud Consulting Assoc. LTD. dated February 6, 1978.

WISCONSIN
JAMES J. CARROLL
S-606
MAUSTON
WIS.
LAND SURVEYOR