RECEIVED
APR 0 1 2003
BY: G Jackson

F. Curtis Crook and David Mick hereby agree that in the performance of this survey in Section 6, T13N R1W, Vernon County, Wi., the following work is excluded from the requirements of the Minimum Standards for Property Surveys established by Chapter A-E 7 of the Wis. Administrative Code:
1- The fenceline at the north line of the SE1/4 SW1/4 is accepted as the northerly limits of this survey, in lieu of subdividing the Section for the precise location.

F. Curtis Crook, Surveyor — Date

David Mick, Employer — Date

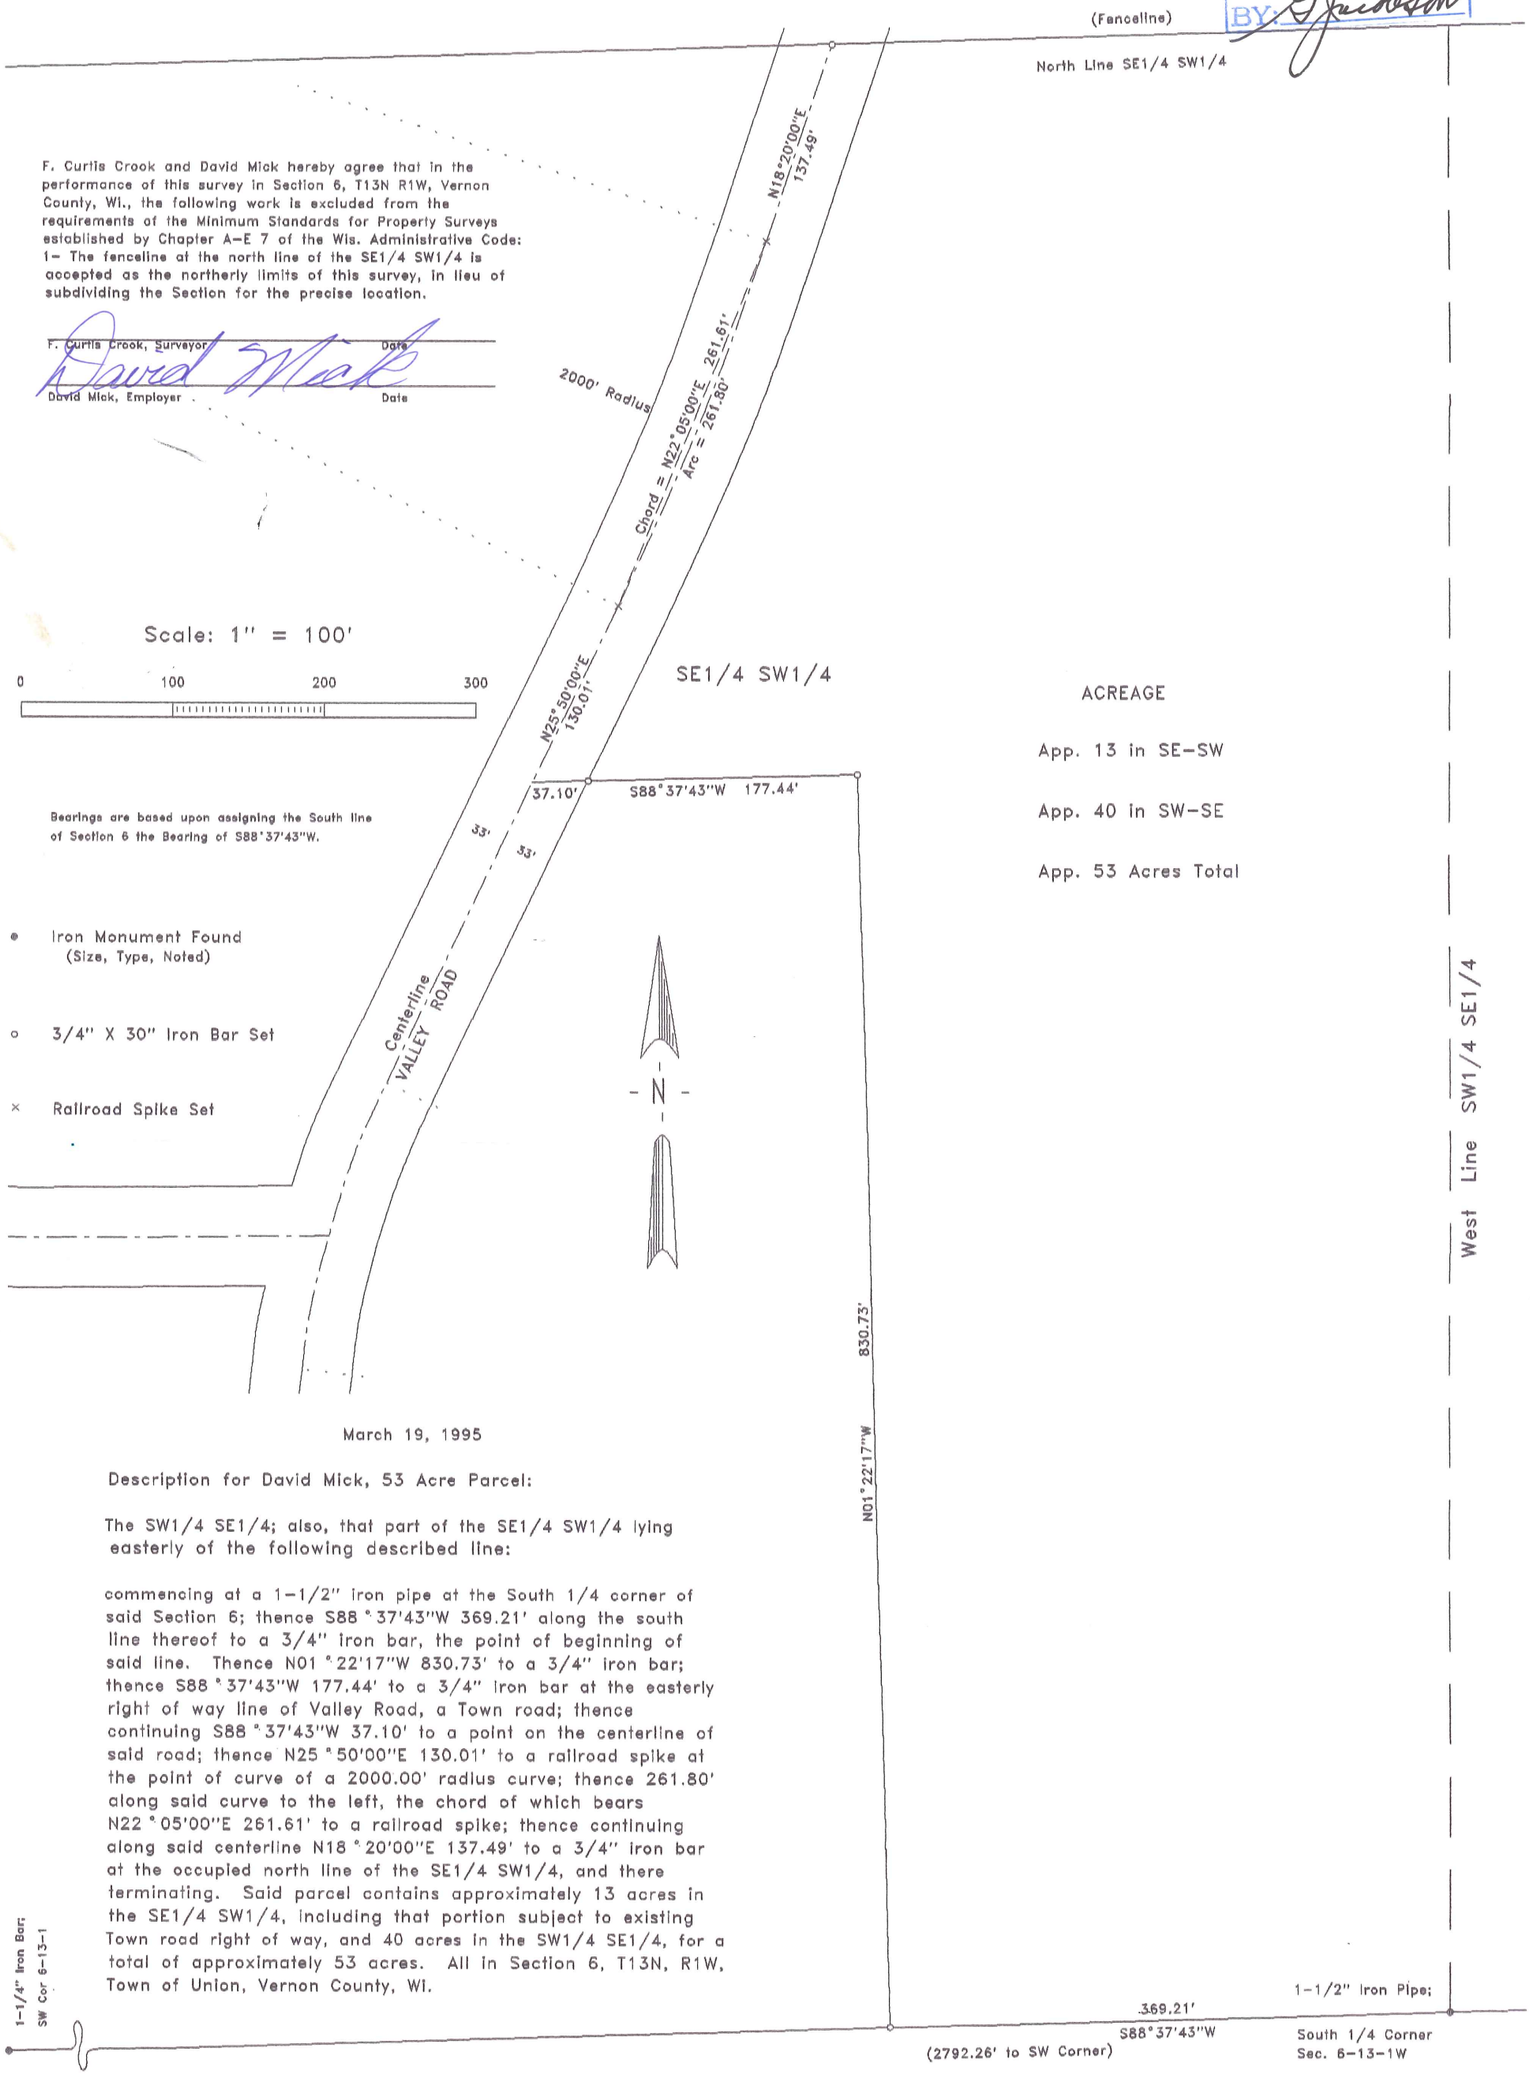

Bearings are based upon assigning the South line of Section 6 the Bearing of S88°37'43"W.

● Iron Monument Found (Size, Type, Noted)

○ 3/4" X 30" Iron Bar Set

× Railroad Spike Set

ACREAGE

App. 13 in SE-SW

App. 40 in SW-SE

App. 53 Acres Total

March 19, 1995

Description for David Mick, 53 Acre Parcel:

The SW1/4 SE1/4; also, that part of the SE1/4 SW1/4 lying easterly of the following described line:

commencing at a 1-1/2" iron pipe at the South 1/4 corner of said Section 6; thence S88°37'43"W 369.21' along the south line thereof to a 3/4" iron bar, the point of beginning of said line. Thence N01°22'17"W 830.73' to a 3/4" iron bar; thence S88°37'43"W 177.44' to a 3/4" iron bar at the easterly right of way line of Valley Road, a Town road; thence continuing S88°37'43"W 37.10' to a point on the centerline of said road; thence N25°50'00"E 130.01' to a railroad spike at the point of curve of a 2000.00' radius curve; thence 261.80' along said curve to the left, the chord of which bears N22°05'00"E 261.61' to a railroad spike; thence continuing along said centerline N18°20'00"E 137.49' to a 3/4" iron bar at the occupied north line of the SE1/4 SW1/4, and there terminating. Said parcel contains approximately 13 acres in the SE1/4 SW1/4, including that portion subject to existing Town road right of way, and 40 acres in the SW1/4 SE1/4, for a total of approximately 53 acres. All in Section 6, T13N, R1W, Town of Union, Vernon County, Wi.

SURVEYOR'S CERTIFICATE

I, F. Curtis Crook, Registered Land Surveyor, hereby certify that I have complied with State laws while conducting this survey, and that this survey map and description is a correct and true representation thereof, to the best of my knowledge and belief.

F. Curtis Crook 6-21-95

F. Curtis Crook R.L.S. 1292

WISCONSIN F. CURTIS CROOK S-1292 READSTOWN WIS. LAND SURVEYOR

D10653AC

For David Mick,
53 Acre Parcel;
SW1/4 SE1/4, &
Part SE1/4 SW1/4
Sec 6 T13N R1W,
Town of Union,
Vernon County, Wi.