RECEIVED
APR 0 1 2003
BY: G Jacobson

March 19, 1995

Description for David Mick, 7.00 acres around barn;

A parcel of land in the SE1/4 SW1/4 of Section 6, T13N, R1W, Town of Union, Vernon County, Wi., described as follows:

commencing at a 1-1/2" iron pipe at the South 1/4 corner of said Section 6; thence S88°37'43"W 369.21' along the south line thereof to a 3/4" iron bar, the point of beginning. Thence continuing S88°37'43"W 476.88' to a 3/4" iron bar at the centerline of Valley Road, a Town road; thence the following courses and distances along said centerline: N15°20'00"E 132.53' to a railroad spike at the point of curve of a 1500.00' radius curve; 222.53' along said curve to the right, the chord of which bears N11°05'00"E 222.32' to a railroad spike; N06°50'00"E 101.44' to a railroad spike at the point of curve of a 600.00' radius curve; thence 198.97' along said curve, the chord of which bears N16°20'00"E 198.06' to a railroad spike; and N25°50'00"E 222.20'; thence N88°37'43"E 37.10' to a 3/4" iron bar at the easterly right of way line of Valley Road; thence continuing N88°37'43"E 177.44' to a 3/4" iron bar; thence S01°22'17"E 830.73' to the point of beginning. Said parcel contains 7.00 acres, including that portion subject to existing Town road right of way.

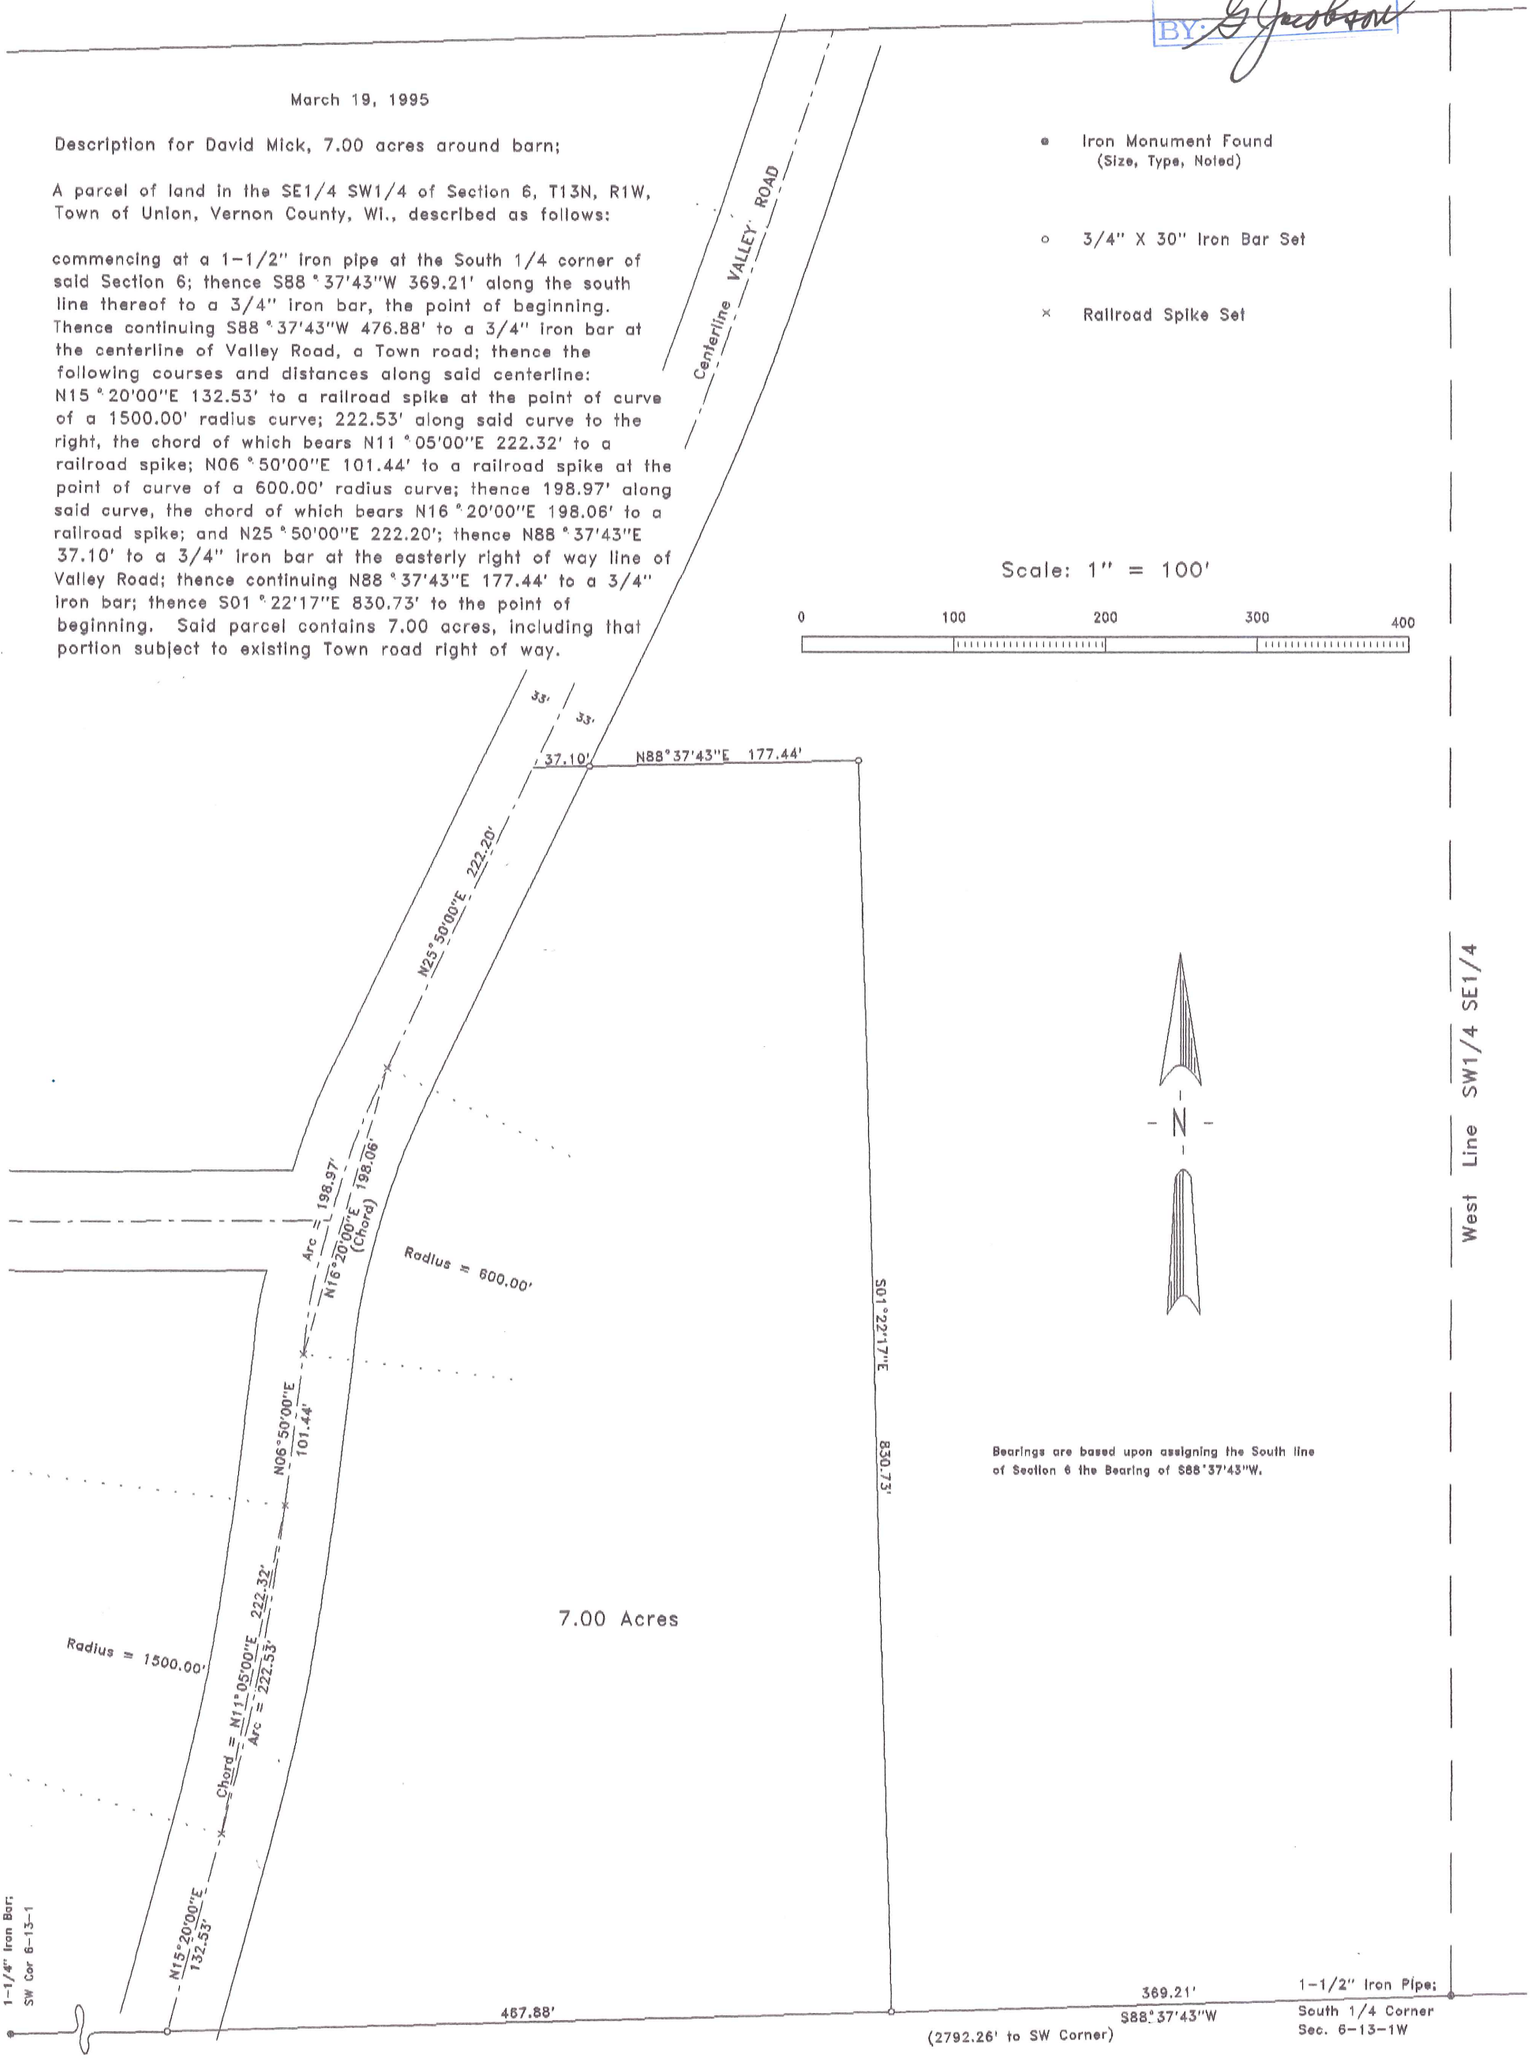

SURVEYOR'S CERTIFICATE

I, F. Curtis Crook, Registered Land Surveyor, hereby certify that I have compiled with State laws while conducting this survey, and that this survey map and description is a correct and true representation thereof, to the best of my knowledge and belief.

F. Curtis Crook 6-22-96

F. Curtis Crook R.L.S. 1292

WISCONSIN E. CURTIS CROOK S-1292 READSTOWN WIS. LAND SURVEYOR

D106BARN

for David Mick,
7.00 Acre around Barn
Part SE1/4 SW1/4
Sec 6 T13N R1W,
Town of Union,
Vernon County, Wi.