33-13-2
NENW NESW
SENW

PLAT OF SURVEY

A PART OF THE NE¼ OF THE NW¼; A PART OF THE SE¼ OF THE NW¼; A PART OF THE NE¼ OF THE SW¼; ALL IN SECTION 33, T13N, R2W, TOWN OF STARK, VERNON COUNTY, WISCONSIN.

SURVEYOR'S NOTE:
Dan Kinsey an adjoining property owner to Robert & Sharon Kerrick is purchasing Lot 1 and the S½ of the NW¼ of the NW¼ of this mapping.

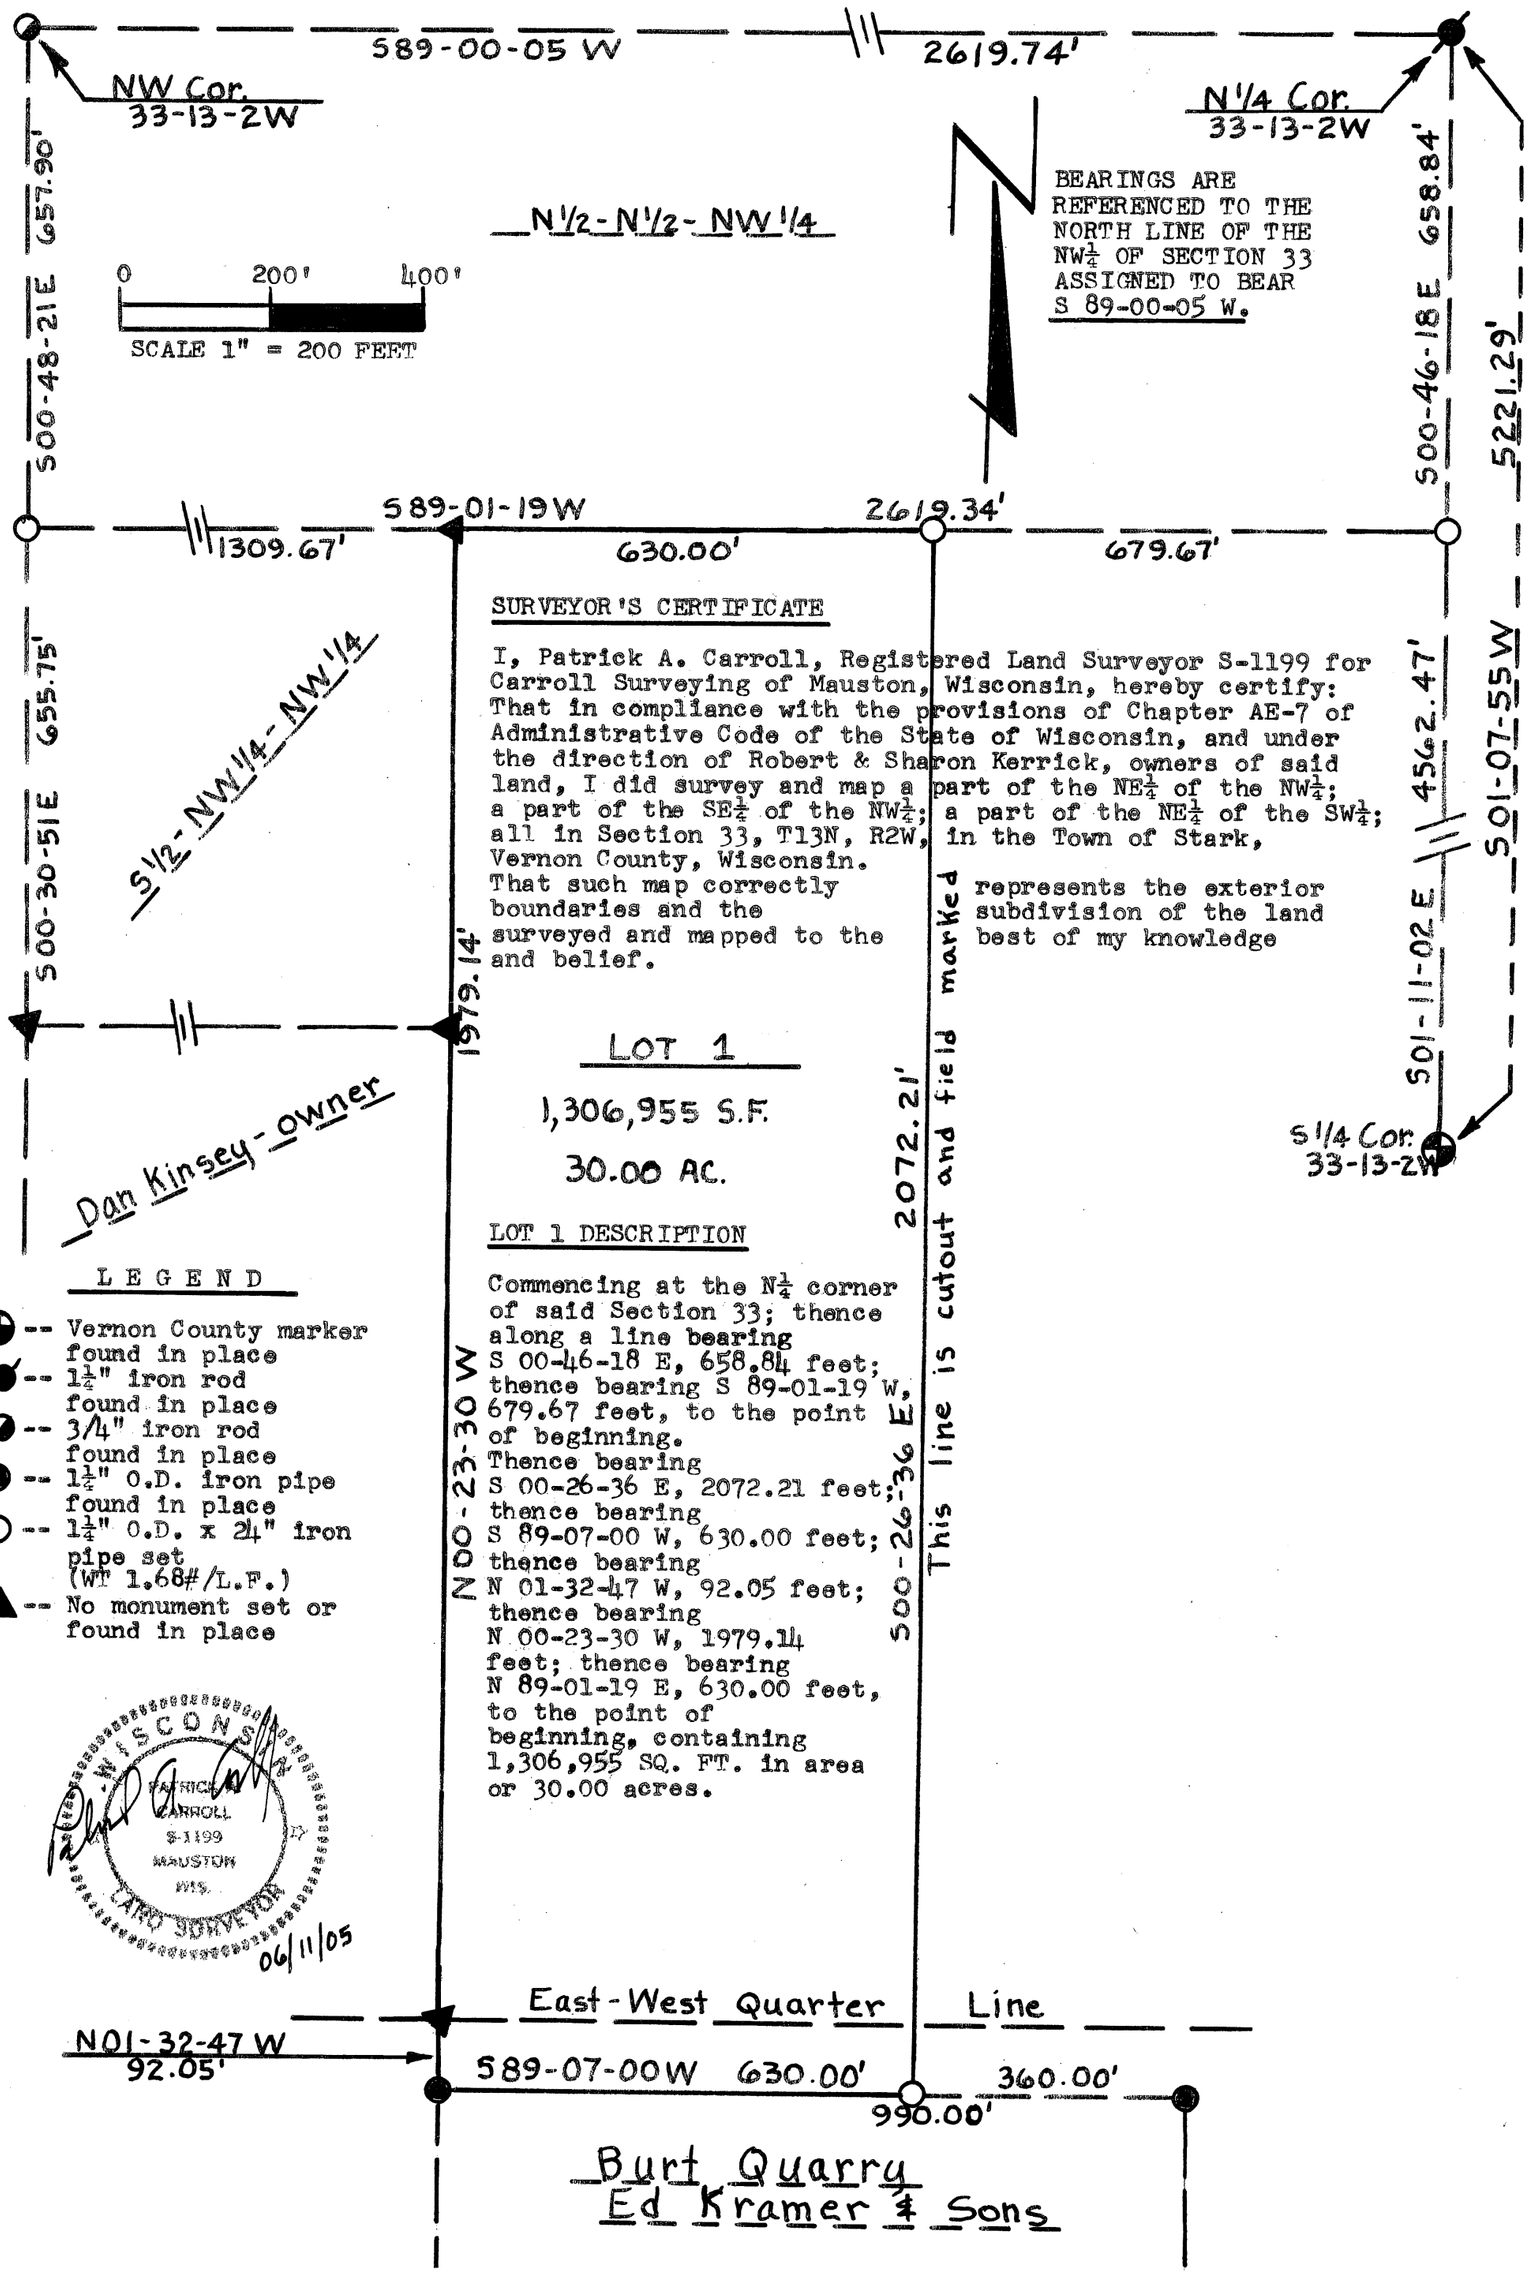

SURVEYOR'S CERTIFICATE

I, Patrick A. Carroll, Registered Land Surveyor S-1199 for Carroll Surveying of Mauston, Wisconsin, hereby certify: That in compliance with the provisions of Chapter AE-7 of Administrative Code of the State of Wisconsin, and under the direction of Robert & Sharon Kerrick, owners of said land, I did survey and map a part of the NE¼ of the NW¼; a part of the SE¼ of the NW¼; a part of the NE¼ of the SW¼; all in Section 33, T13N, R2W, in the Town of Stark, Vernon County, Wisconsin. That such map correctly represents the exterior boundaries and the subdivision of the land surveyed and mapped to the best of my knowledge and belief.

LOT 1 DESCRIPTION

Commencing at the N¼ corner of said Section 33; thence along a line bearing S 00-46-18 E, 658.84 feet; thence bearing S 89-01-19 W, 679.67 feet, to the point of beginning. Thence bearing S 00-26-36 E, 2072.21 feet; thence bearing S 89-07-00 W, 630.00 feet; thence bearing N 01-32-47 W, 92.05 feet; thence bearing N 00-23-30 W, 1979.14 feet; thence bearing N 89-01-19 E, 630.00 feet, to the point of beginning, containing 1,306,955 SQ. FT. in area or 30.00 acres.