This point of tangent of a 1637.1' radius curve is at the SE end of the 388.1' curve, beginning approximately S54°35'E 400' of the West line, at a point approximately 280' South of the NW corner of the SW1/4 NW1/4, as described in V170 P615, and 235,643

NOTE REFERENCE of highway survey by Beekman, Oct. 1969, on file at Vernon Co. Hwy Offic

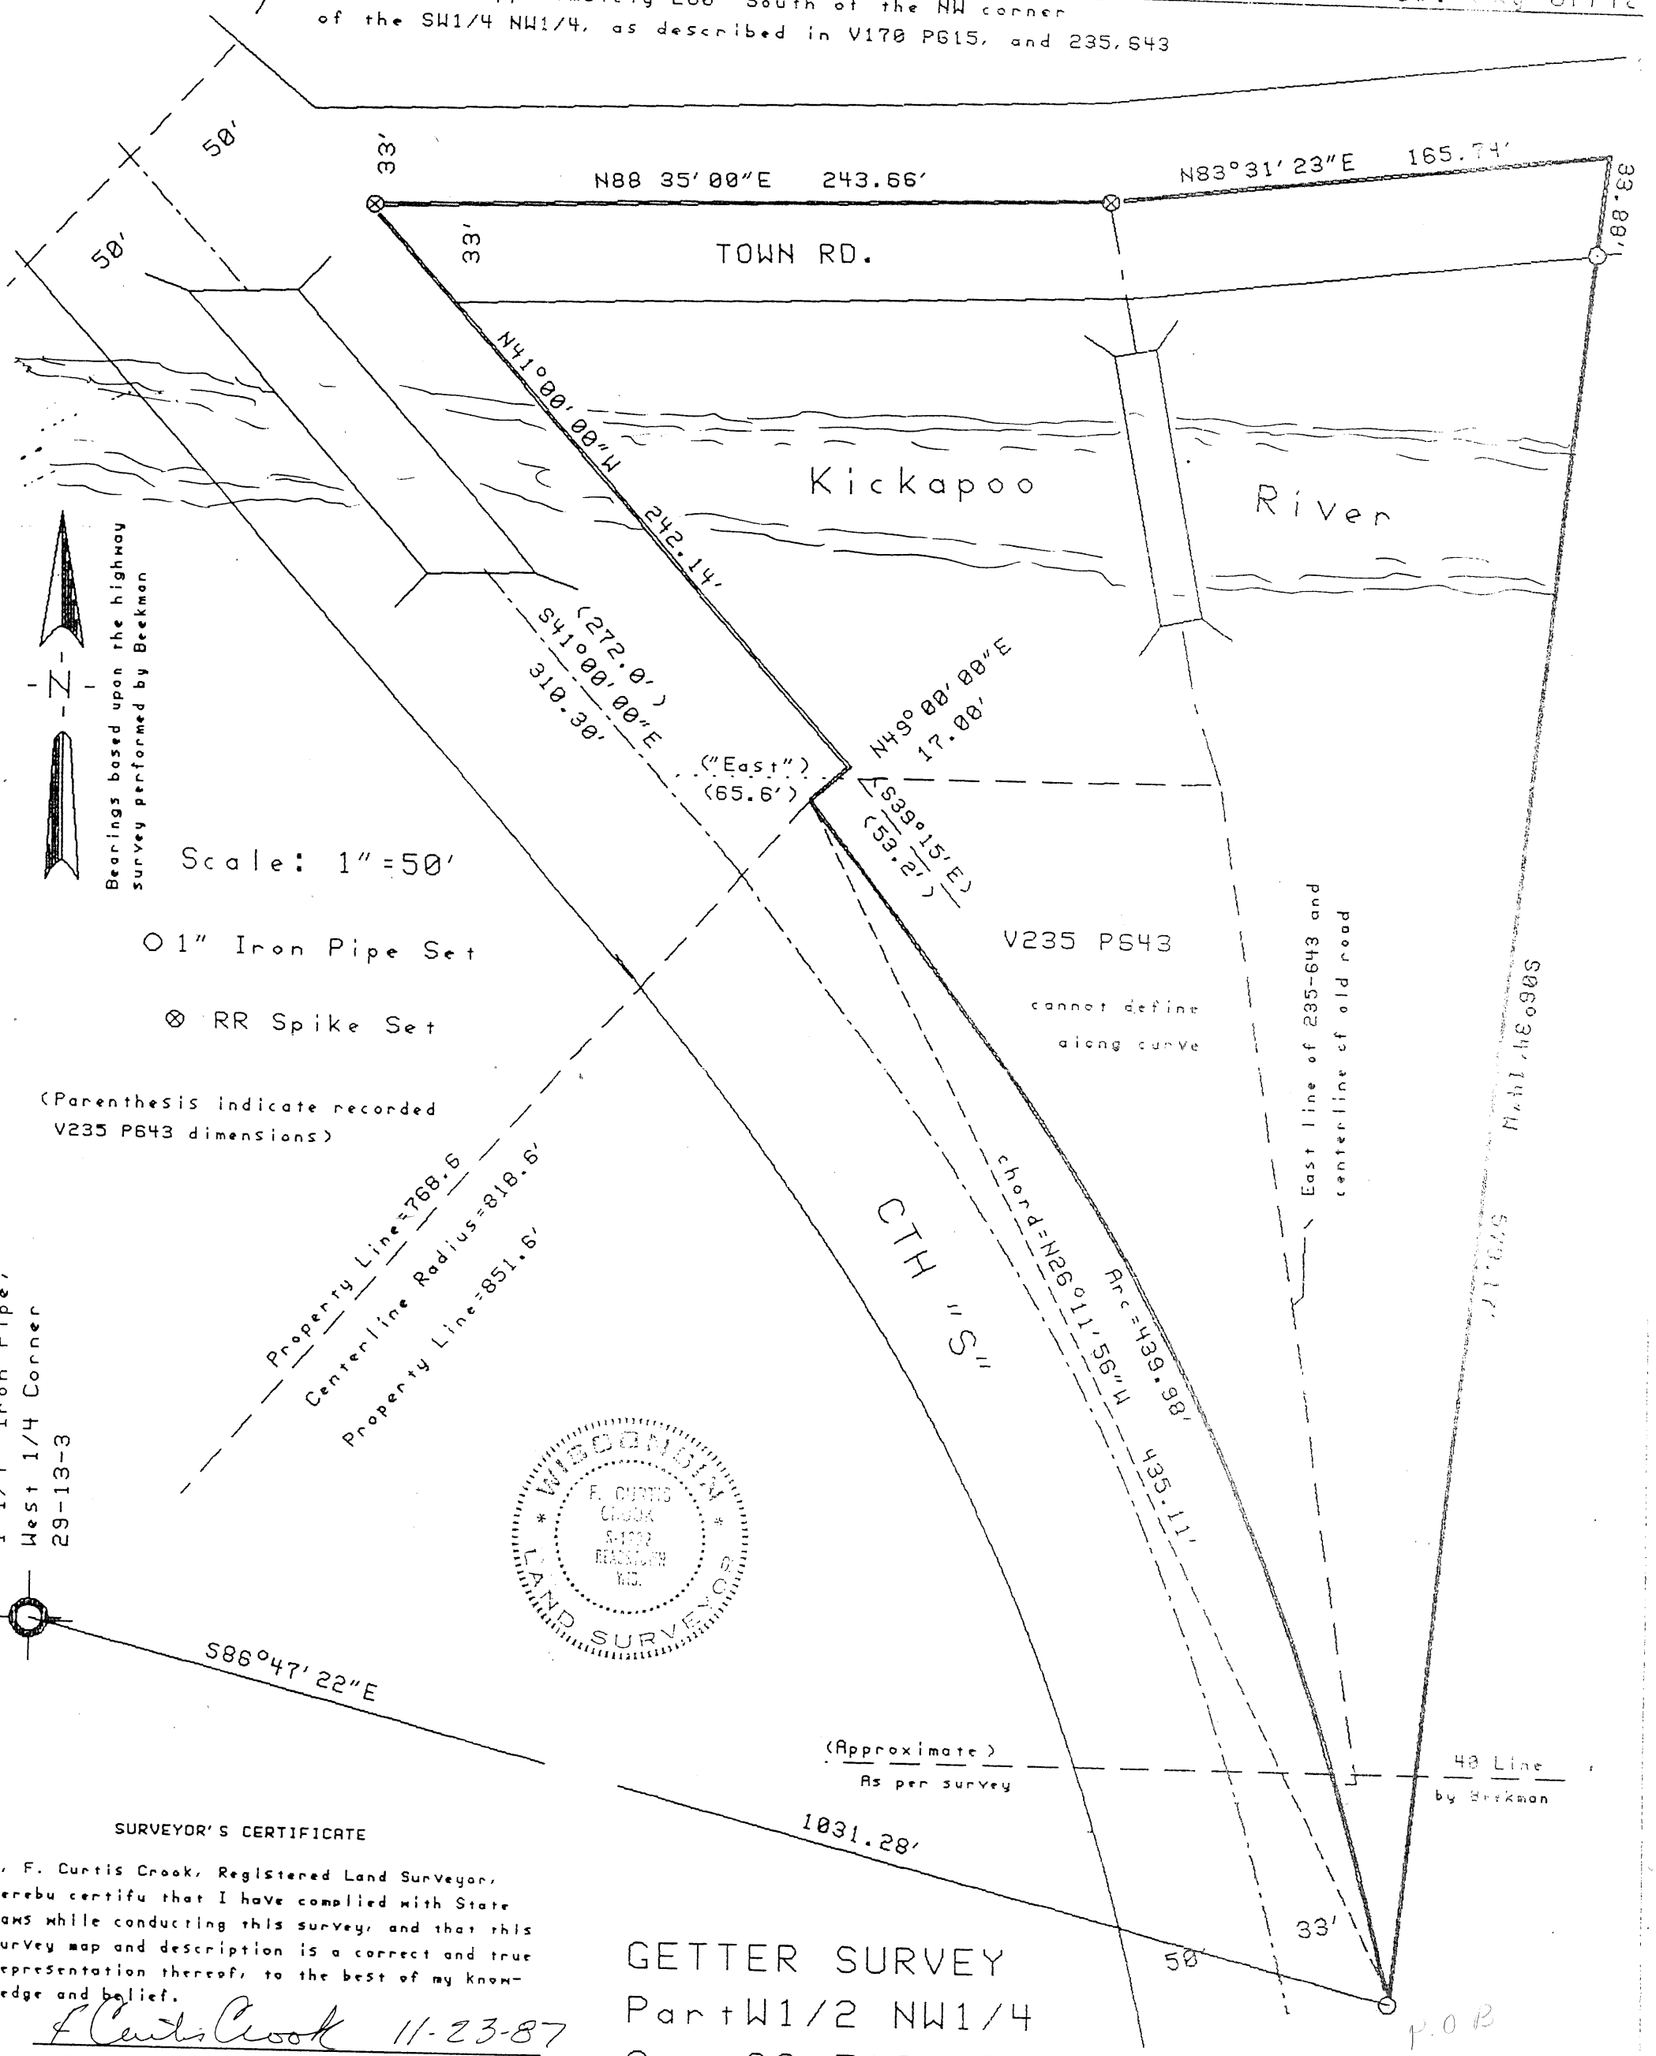

SURVEYOR'S CERTIFICATE

, F. Curtis Crook, Registered Land Surveyor, erebu certifu that I have complied with State aws while conducting this survey, and that this urvey map and description is a correct and true epresentation thereof, to the best of my knowledge and belief.

F Curtis Crook 11-23-87

F. Curtis Crook R.L.S. 1292

GETTER SURVEY
Part W1/2 NW1/4
Sec 29 T13N R3W
Town of Webster
Vernon Co., Wis.