Fred Deaver Problem

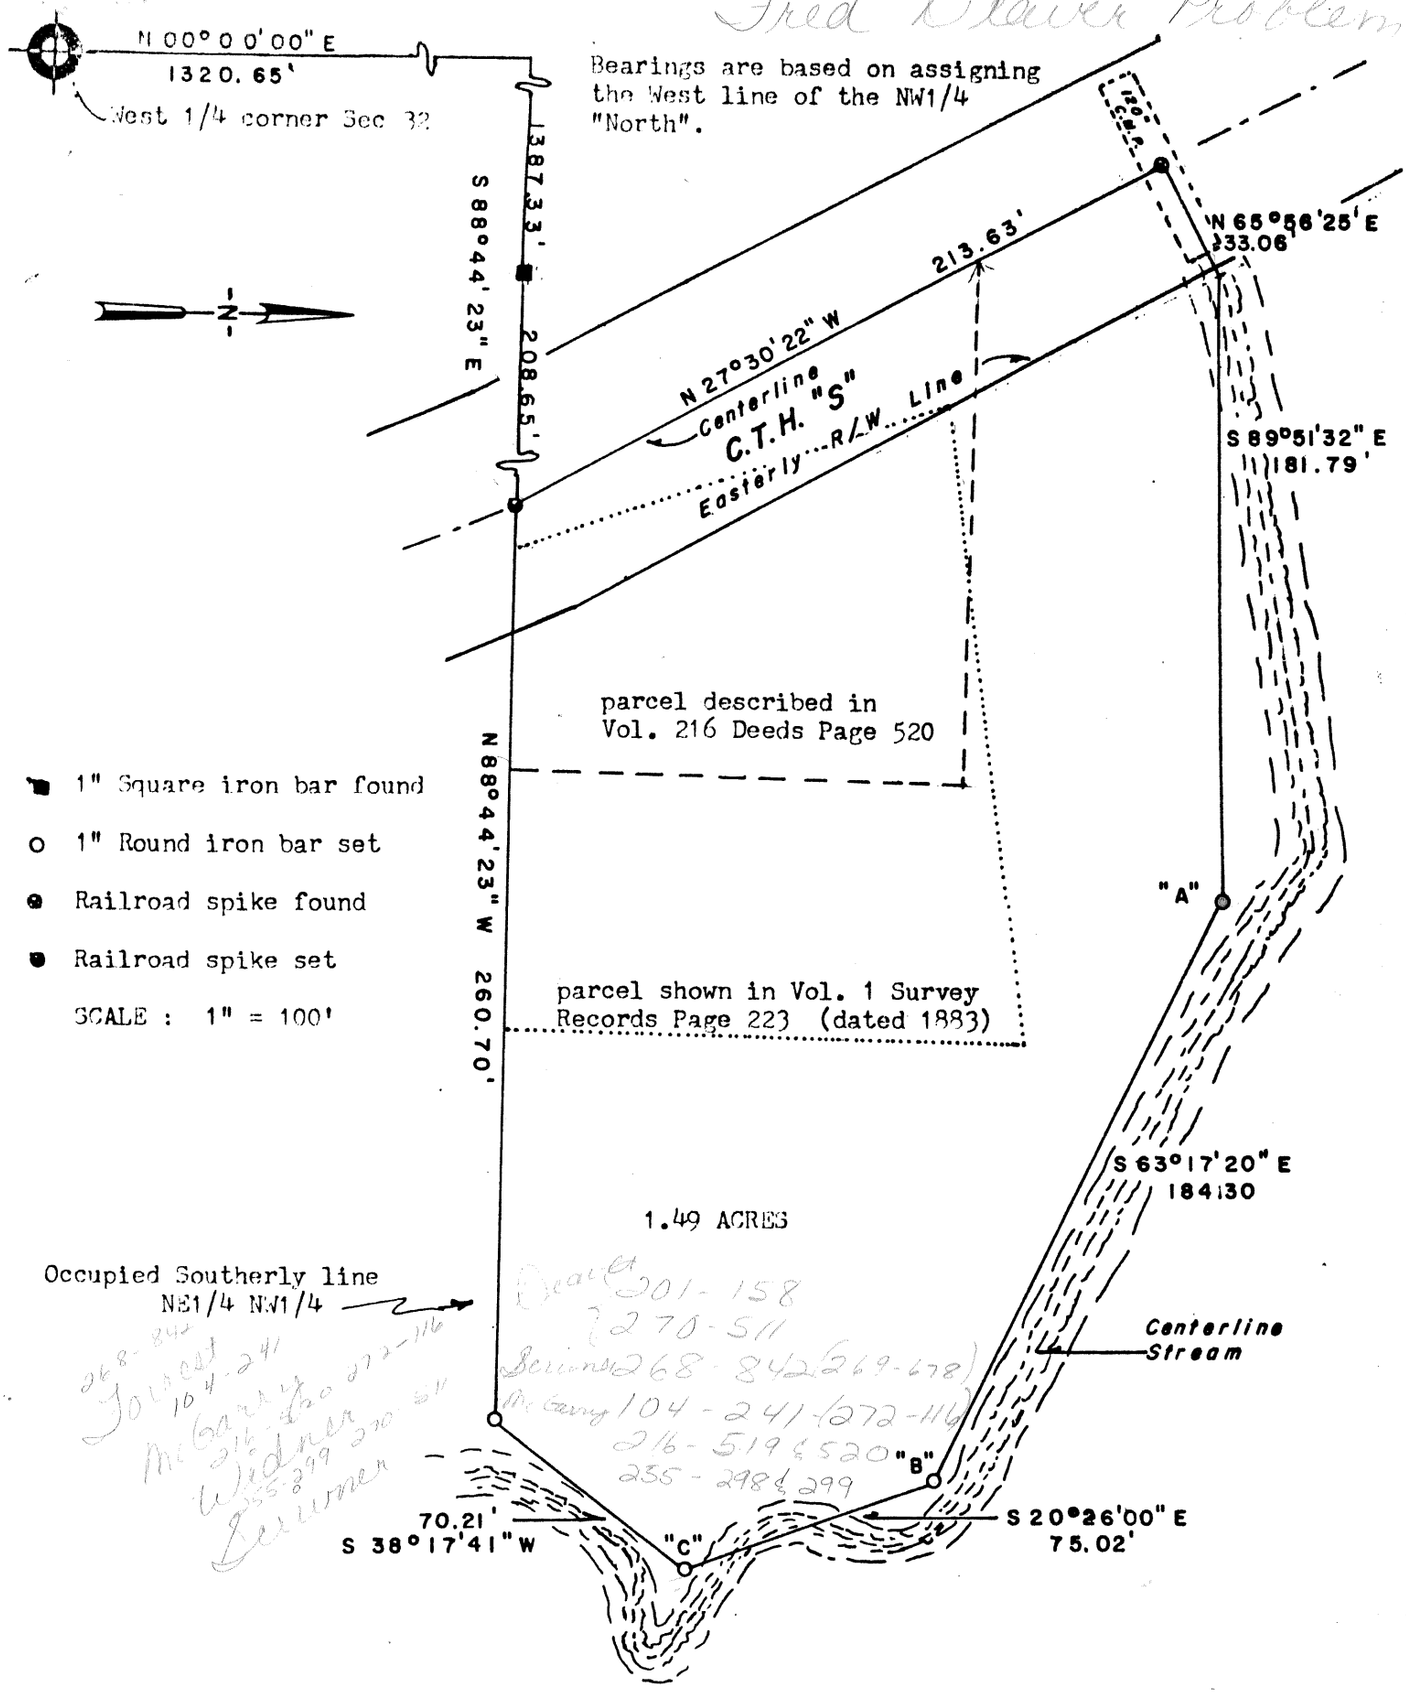

NOTE: In compliance with A-E 5.01 (b) of the State of Wis. Department of Regulation & Licensing Bureau of Design Professions & Bureau of Real Estate Minimum Standards for Property Surveys are hereby waived in accepting fencelines as being the Southerly line of the NW1/4.

Frederick McGarry

SURVEYOR'S CERTIFICATE

I, F. Curtis Crook, Registered Land Surveyor, hereby certify that I have complied with State laws while conducting this survey, and that this map and accompanying description are a correct and true representation thereof, to the best of my knowledge and belief.

F Curtis Crook 6-16-82

WISCONSIN F. CURTIS CROOK S-1292 READSTOWN WIS. LAND SURVEYOR

Survey for
Property Transaction
F. McGarry to F. Widner
Part NE 1/4 - NW 1/4
Sec. 32 T13N R3W
Town of Webster
Vernon Co., Wis.