SCANNED

4-13-3

Bearings are based on assigning the occupied Northerly line of the SW1/4 the bearing "N 90°00'00" E".

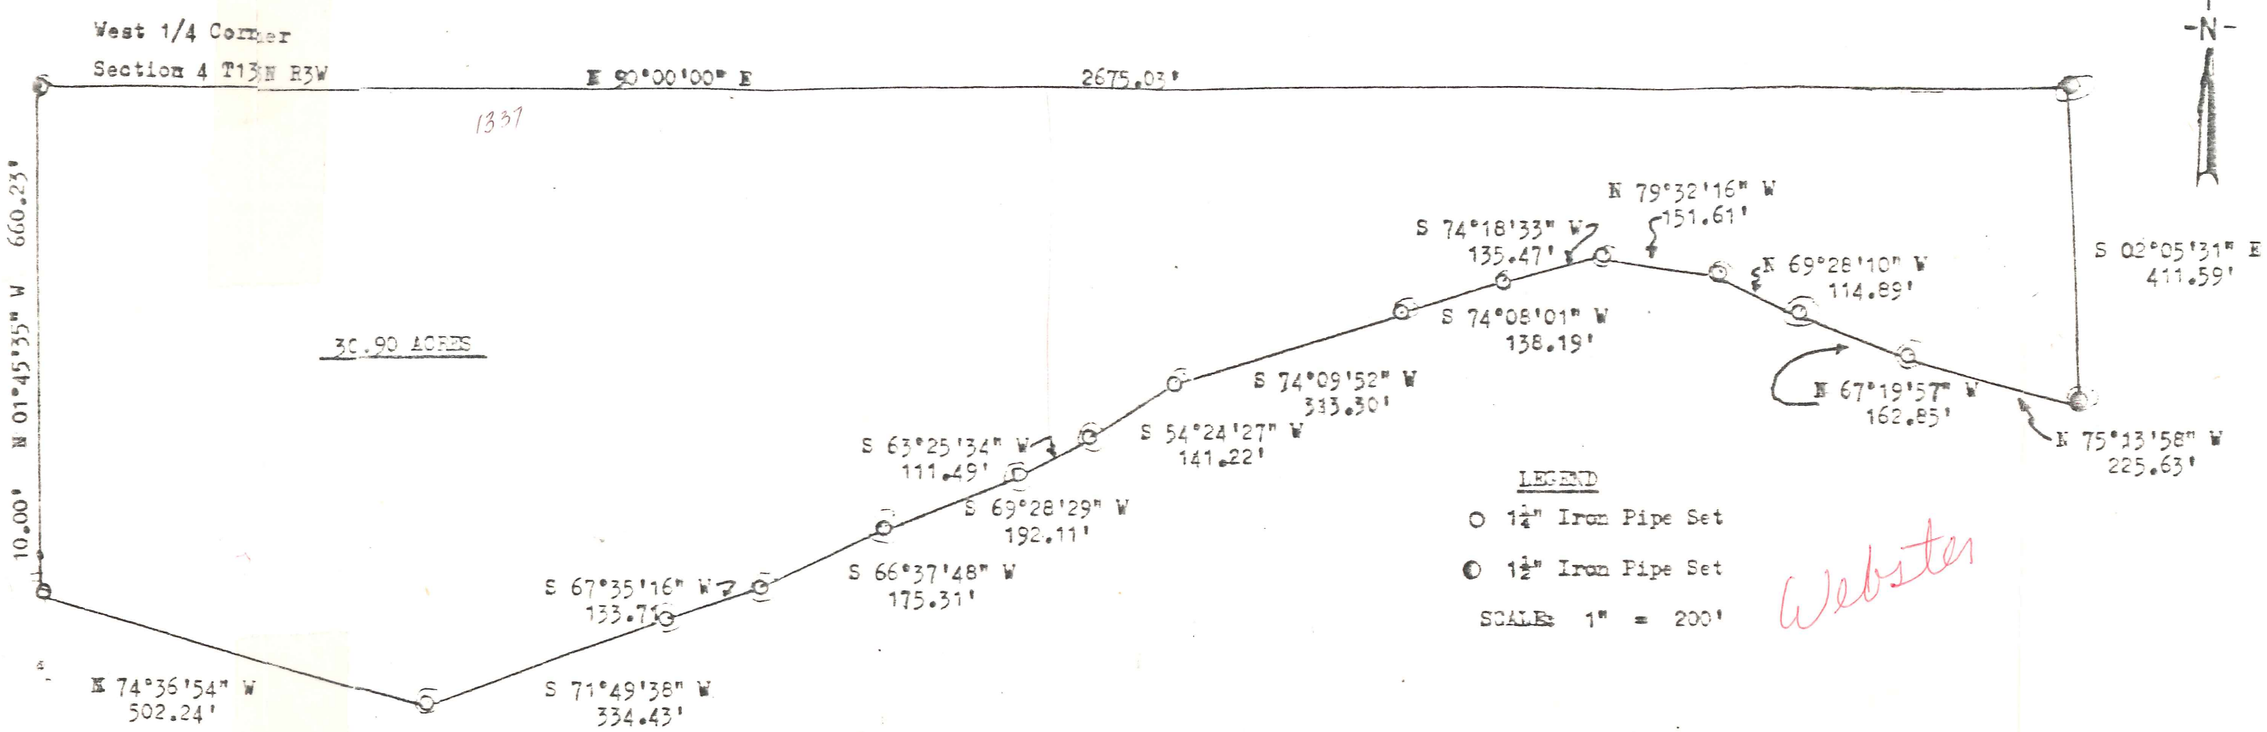

DESCRIPTION

A parcel of land in the N1/2 SW1/4 of Section 4 T13N R3W, Town of Webster, Vernon Co., Wis., described as follows:

Beginning at the West 1/4 corner of said Section 4, thence along the occupied Northerly line of said SW1/4 N90°00'00" E 2675.03' to a 1½" iron pipe at the occupied Easterly line of said SW1/4; thence along said line S 02°05'31" E 411.59' to a 1½" iron pipe; thence N 75°13'58" W 225.63' to a 1¼" iron pipe; thence N 67°19'57" W 162.85' to a 1¼" iron pipe; thence N 69°28'10" W 114.89' to a 1¼" iron pipe; thence N 79°32'16" W 151.61' to a 1¼" iron pipe; thence S 74°18'33" W 135.47' to a 1¼" iron pipe; thence S 74°08'01" W 138.199' to a 1¼" iron pipe; thence S 74°09'52" W 313.30' to a 1¼" iron pipe; thence S 54°24'27" W 141.22' to a 1¼" iron pipe; thence S 63°25'34" W 111.49' to a 1¼" iron pipe; thence S 69°28'29" W 192.11' to a 1¼" iron pipe; thence S 66°37'48" W 175.31' to a 1¼" iron pipe; thence S 67°35'16" W 133.71' to a 1¼" iron pipe; thence S 71°49'38" WW 334.43' to a 1¼" iron pipe; thence N 74°36'54" W 502.24' to the occupied Westerly line of Section 4; thence N 01°45'35" W 10.00' to a 1¼" iron pipe; thence along said line N 01°45'35" W 660.23' to a 1½" iron pipe at the point of beginning. Said parcel contains 30.90 acres.

I, F. Curtis Crook, Registered Land Surveyor, hereby certify